WORK ZONE / TRAFFIC FINES DOUBLE /
WHEN WORKERS ARE PRESENT
24 Inch x 60 Inch Vertical Roll-up Sign
Drawing 801-60-66-B

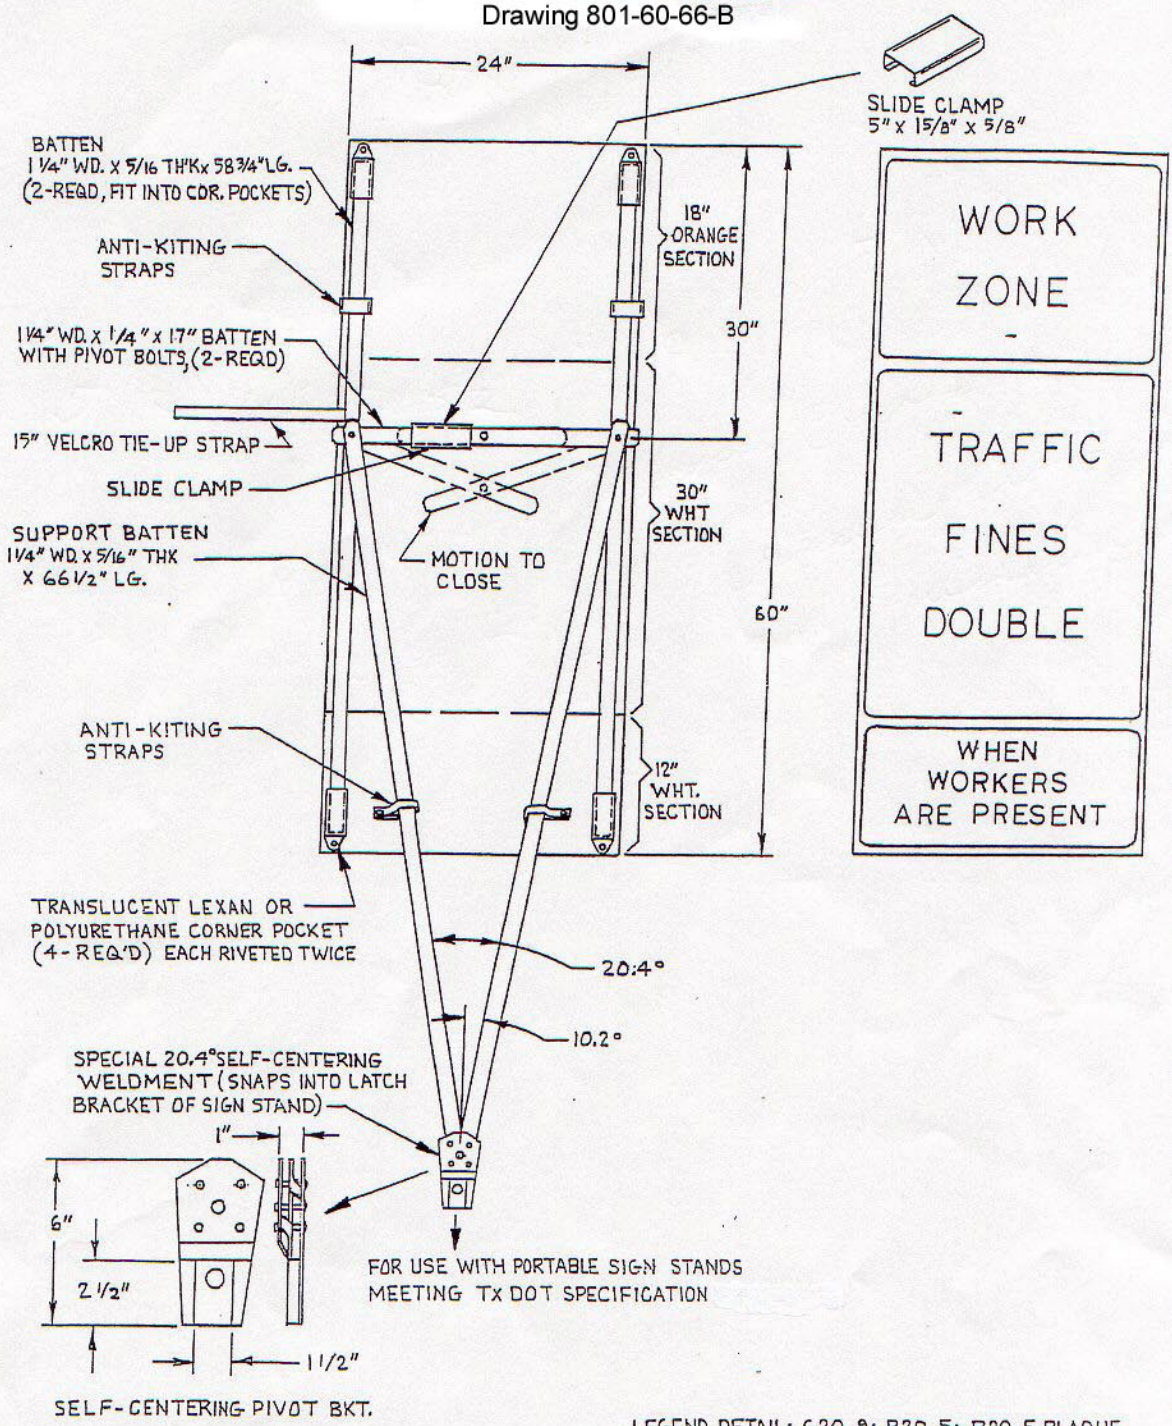

LEGEND DETAIL: G20-9; R20-5; R20-5 PLAQUE
PER TxDOT STD. HWY SIGN DESIGNS