ROAD CLOSED
48 Inch x 30 Inch Horizontal Roll-up Sign
Drawing 801-60-66-F

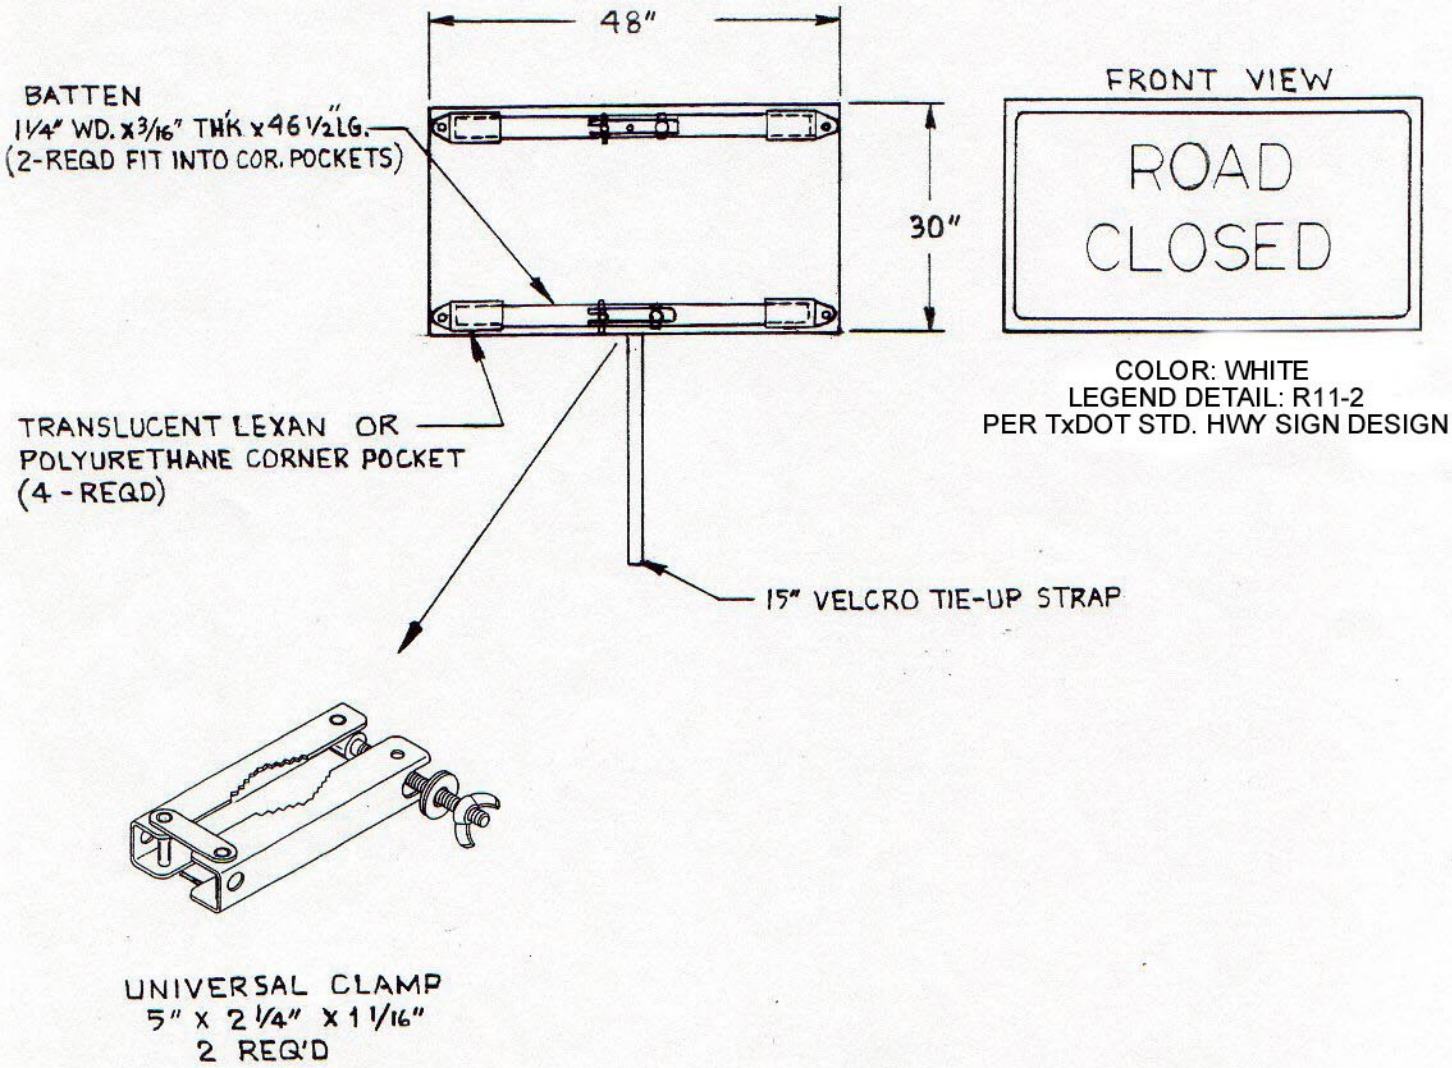

COLOR: WHITE
LEGEND DETAIL: R11-2
PER TxDOT STD. HWY SIGN DESIGN