HOUSTON DISTRICT
HARRIS COUNTY
PROPOSED SH 288
TOLLWAY
SH 288 TOLLWAY
FROM: FM 518
TO: SH 6
DESIGNER SIGNATURE / DATE

NOT A BIDDING DOCUMENT
FOR
PRELIMINARY PLANS
ONLY

LEGEND

RIGHT OF WAY	
RIGHT OF WAY - NEW	
RIGHT OF WAY - EXISTING	
RIGHT OF WAY - PROPOSED	
CONTROL OF ACCESS	
CONTROL OF ACCESS - NEW	
CONTROL OF ACCESS - EXISTING	
CONTROL OF ACCESS - PROPOSED	
PROPERTY LINE	
PROPERTY LINE - NEW	
PROPERTY LINE - EXISTING	
PROPERTY LINE - PROPOSED	
EASEMENT	
EASEMENT - NEW	
EASEMENT - EXISTING	
EASEMENT - PROPOSED	
RAILROAD	
RAILROAD - NEW	
RAILROAD - EXISTING	
RAILROAD - PROPOSED	
CENTERLINE	
CENTERLINE - NEW	
CENTERLINE - EXISTING	
CENTERLINE - PROPOSED	
BASELINE	
BASELINE - NEW	
BASELINE - EXISTING	
BASELINE - PROPOSED	

GENERAL NOTES:

FUNCTIONAL CLASSIFICATION: URBAN FREEWAY
DESIGN SPEED: 60 MPH (MAINLANES), 40 MPH (FRONTAGE ROADS), 30 MPH (RAMPS)
POSTED SPEED: 60 MPH (MAINLANES), 40 MPH (FRONTAGE ROADS), 30 MPH (RAMPS)
PROPOSED ROADWAY CLASSIFICATION: URBAN COLLECTOR
DESIGN VEHICLE: WB-67 (MAINLANES), WB-62 (FRONTAGE ROADS)
10 YEAR DESIGN

COLORFILL LEGEND:

MAINLANES
RAMP/SUPERELEVATION
TOLL LANES
DIRECT CONNECTOR
SWEEP

CURVE DATA

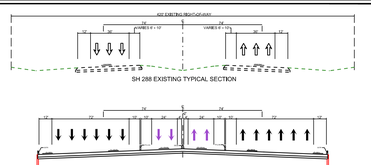

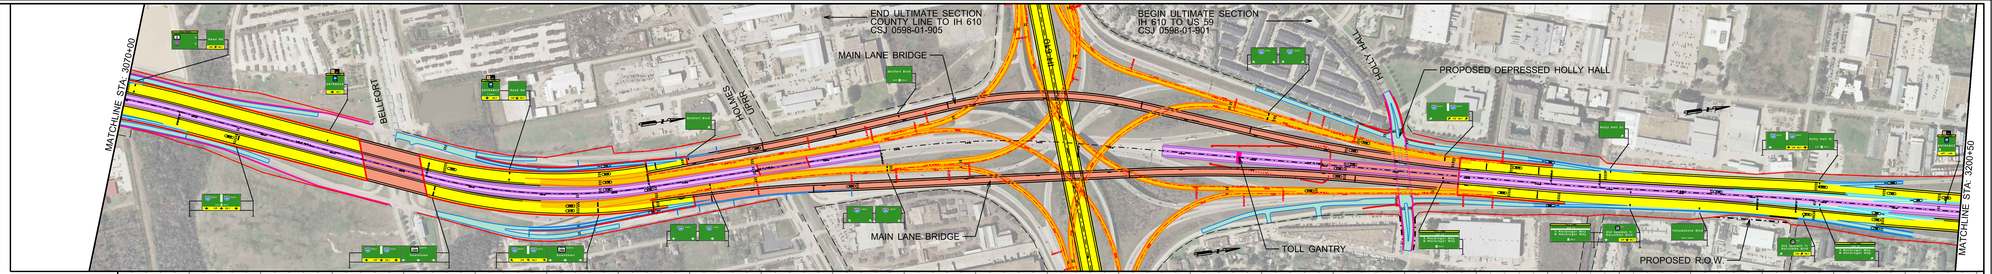

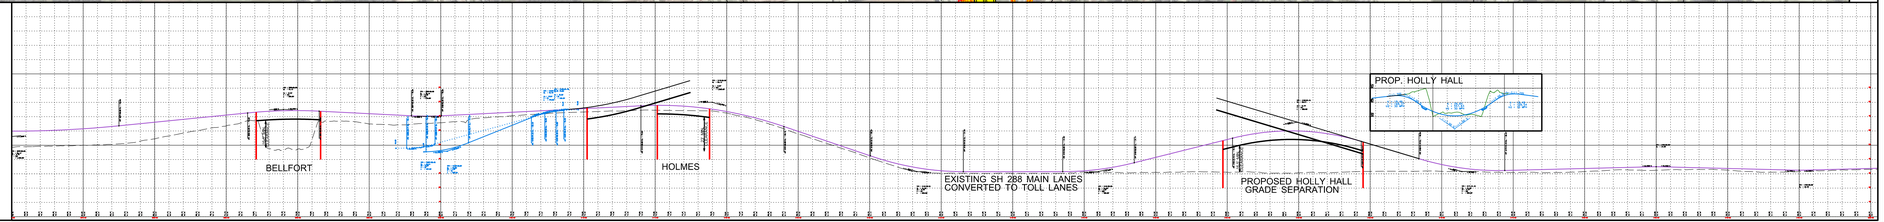

TEXAS 288 TOLL