PAPE-DAWSON ENGINEERS

TBPE FIRM F-1410 | 200 LAND TITLE BLDG. | SAN ANTONIO, TEXAS 78205 | PHONE: 210.375.9000
WWW.PAPE-DAWSON.COM
ALL RIGHTS OF REPRODUCTION, ENGINEERING, FOR REDISTRIBUTION

Texas Department of Transportation
© 2014

US 281

FROM: BEXAR COUNTY LINE
TO: FM 311

CSJ: 0253-03-071

CONCEPTUAL SCHEMATIC LAYOUT
SHEET 4 OF 4

LATEST REVISION DATE:
REQUIRED CONCURRENCE: TXDOT PROJECT MANAGER, TXDOT DESIGN SECTION, TXDOT DISTRICT ENGINEER
DATE: 00-00-00 DATE: 00-00-00 DATE: 00-00-00
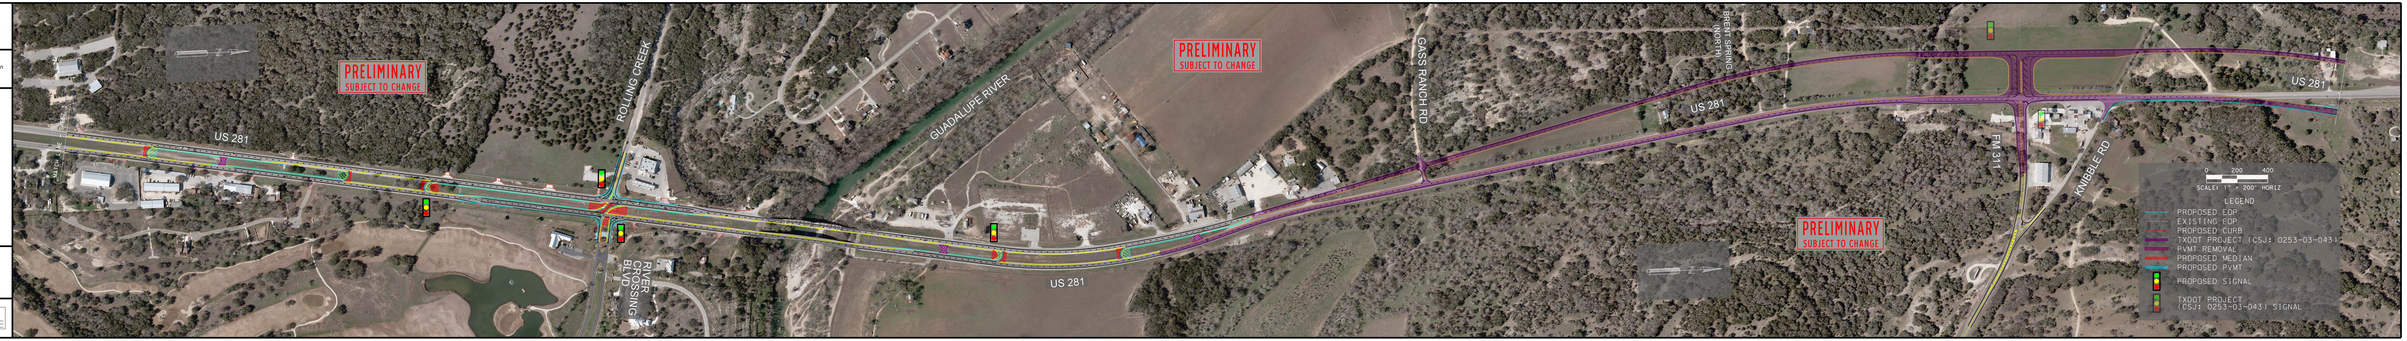
LATEST REVISION DATE:
REQUIRED CONCURRENCE: TXDOT PROJECT MANAGER, TXDOT DESIGN SECTION, TXDOT DISTRICT ENGINEER
DATE: 00-00-00 DATE: 00-00-00 DATE: 00-00-00