Texas Department of Transportation
DISTRICT NAME DISTRICT
DISTRICT ADDRESS
LON C. BUSSELL, P.E.
DISTRICT ENGINEER

PUBLIC MEETING DISPLAY
JANUARY 29, 2019

ALTERNATIVE 2 - I-35W OVER FM 917 WITH RAMP REVISIONS

CSJ: 3014-03-088

JOHNSON COUNTY

KEY MAP
NOT TO SCALE

ROADWAY TYPE	FUNCTIONAL CLASSIFICATION	DESIGN SPEED
I-35W NB/SB/MB	URBAN FREEWAY/EXPWY	70 MPH
I-35W FRONTAGE ROADS	URBAN COLLECTOR	40 MPH
FM 917	URBAN COLLECTOR	40 MPH
	URBAN ARTERIAL	45 MPH

LEGEND

- FUTURE I-35W MAINLANES BY TxDOT
- PROPOSED I-35W MAINLANES
- PROPOSED FRONTAGE ROADS / CROSS STREETS / U-TURNS
- PROPOSED RAMPS
- PROPOSED SHOULDER
- PROPOSED SIGNALS
- RETAIN OF THE U.S.
- 100K FLOOD ZONES
- PROPERTY PARCELS
- EXISTING ROW
- PROPOSED ROW
- PROPERTY BOUNDARIES
- PROPOSED DENIAL OF ACCESS
- EXISTING DIRECTION OF TRAFFIC
- PROPOSED DIRECTION OF TRAFFIC

THE INFORMATION INCLUDED ON THIS SHEET IS PRELIMINARY AND IS NOT INTENDED FOR CONSTRUCTION, BIDDING, OR PERMITTING PURPOSES. THE ENGINEER OF RECORD IS NOT RESPONSIBLE FOR ANY MODIFICATIONS OR MISUSE OF THE INFORMATION CONTAINED HEREIN.

ROLL 2 OF 2

NOTES:
1. LOCATION OF PROPERTY OWNERSHIPS, SHOWN SUBJECT APPROVAL DISTRICT.

INITIAL SUBMITTAL DATE:
DEPT NOTICE SUBMITTAL DATE:

0' 150' 300'
SCALE
GRAPHICS SCALED IN FEET

ALTERNATIVE 2 - I-35W OVER FM 917 WITH RAMP REVISIONS

EXISTING RAMP TYPICAL SECTION

PROPOSED RAMP TYPICAL SECTION

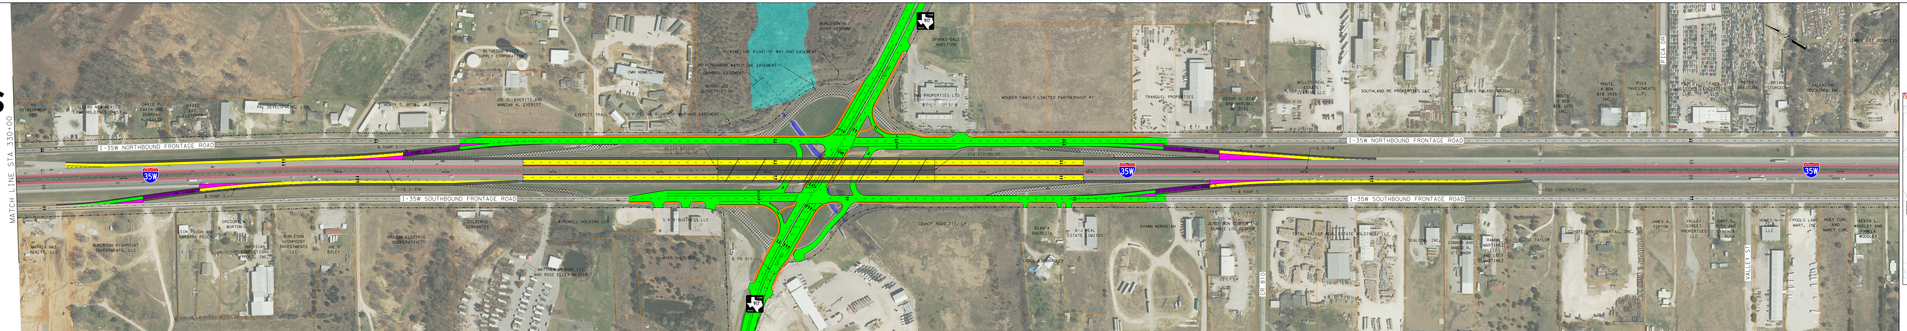

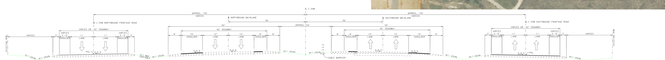

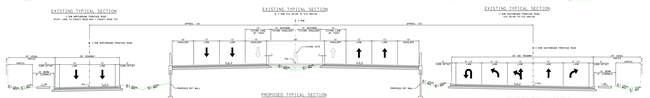

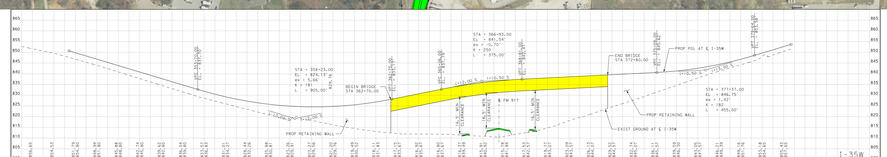

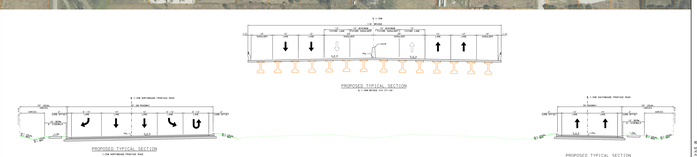

Texas Department of Transportation
DISTRICT NAME DISTRICT
DISTRICT ADDRESS
LON C. BUSSELL, P.E.
DISTRICT ENGINEER

PUBLIC MEETING DISPLAY
JANUARY 29, 2019

ALTERNATIVE 2 - I-35W OVER FM 917 WITH RAMP REVISIONS

CSJ: 3014-03-088

JOHNSON COUNTY

KEY MAP
NOT TO SCALE

ROADWAY TYPE	FUNCTIONAL CLASSIFICATION	DESIGN SPEED
I-35W NB/SB/MB	URBAN FREEWAY/EXPWY	70 MPH
I-35W FRONTAGE ROADS	URBAN COLLECTOR	40 MPH
FM 917	URBAN COLLECTOR	40 MPH
	URBAN ARTERIAL	45 MPH

LEGEND

- FUTURE I-35W MAINLANES BY TxDOT
- PROPOSED I-35W MAINLANES
- PROPOSED FRONTAGE ROADS / CROSS STREETS / U-TURNS
- PROPOSED RAMPS
- PROPOSED SHOULDER
- PROPOSED SIGNALS
- RETAIN OF THE U.S.
- 100K FLOOD ZONES
- PROPERTY PARCELS
- EXISTING ROW
- PROPOSED ROW
- PROPERTY BOUNDARIES
- PROPOSED DENIAL OF ACCESS
- EXISTING DIRECTION OF TRAFFIC
- PROPOSED DIRECTION OF TRAFFIC

THE INFORMATION INCLUDED ON THIS SHEET IS PRELIMINARY AND IS NOT INTENDED FOR CONSTRUCTION, BIDDING, OR PERMITTING PURPOSES. THE ENGINEER OF RECORD IS NOT RESPONSIBLE FOR ANY MODIFICATIONS OR MISUSE OF THE INFORMATION CONTAINED HEREIN.

ROLL 2 OF 2

NOTES:
1. LOCATION OF PROPERTY OWNERSHIPS, SHOWN SUBJECT APPROVAL DISTRICT.

INITIAL SUBMITTAL DATE:
DEPT NOTICE SUBMITTAL DATE:

0' 150' 300'
SCALE
GRAPHICS SCALED IN FEET