Texas Department of Transportation
DISTRICT ENGINEER
LOYL C. BUSSELL, P.E.
DISTRICT ENGINEER

PUBLIC MEETING DISPLAY
JANUARY 29, 2019

I-35W FRONTAGE ROAD 2-WAY TO 1-WAY CONVERSION

FROM: RICKY LANE
TO: COUNTY ROAD 604 / COUNTY ROAD 707

CSJ#: 0014-03-100

JOHNSON COUNTY

KEY MAP
NOT TO SCALE

FRONTAGE ROAD FUNCTIONAL CLASS = URBAN COLLECTOR

LEGEND

- EXISTING FRONTAGE ROAD TO BE CONVERTED TO ONE-WAY
- PROPOSED FRONTAGE ROAD ALIGNMENT
- RETURN OF THE U.S.
- TOWN FLOOD ZONES
- PROPERTY BOUNDARIES
- EXISTING ROW
- EXISTING DIRECTION OF TRAFFIC
- PROPOSED DIRECTION OF TRAFFIC

ROLL 1 OF 4

THE STATE OF TEXAS ASSUMES NO RESPONSIBILITY FOR THE ACCURACY OR CONVERSION OF ANY ORIGINAL DATA TO OTHER FORMATS OR FOR PARTIAL COPIES OF ANY FILE. USE AT YOUR OWN RISK.

DESIGN: TX DEPARTMENT OF TRANSPORTATION
SURVEY: R.W. HARRIS, INC.
R.O.W.: TX DEPARTMENT OF TRANSPORTATION

NOTES:
1. BASIS OF PROPERTY OWNERSHIP: JOHNSON COUNTY APPRAISAL DISTRICT
2. VERTICAL DATUM IS (NAVD 88)
3. ALL POSITIONS ARE (NAD83)

0' 150' 300'
HORIZONTAL SCALE IN FEET

CONVERSION OF EXISTING NORTHBOUND AND SOUTHBOUND TWO-WAY FRONTAGE ROADS TO ONE-WAY FRONTAGE ROADS FROM RICKY LANE TO COUNTY ROAD 604 / COUNTY ROAD 707

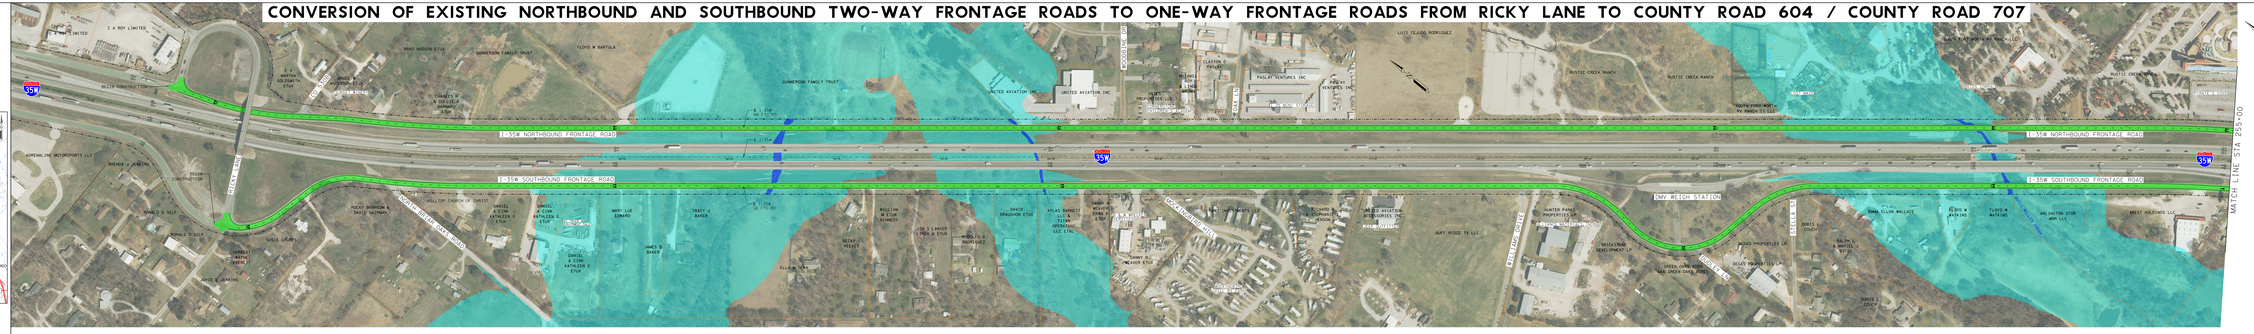

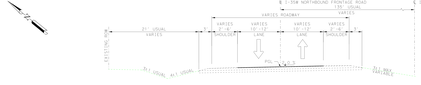

I-35W NORTHBOUND FRONTAGE ROAD
RICKY LANE TO COUNTY ROAD 604 / COUNTY ROAD 707

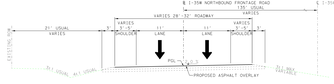

I-35W NORTHBOUND FRONTAGE ROAD
RICKY LANE TO COUNTY ROAD 604 / COUNTY ROAD 707

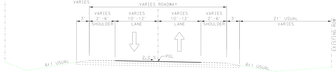

I-35W SOUTHBOUND FRONTAGE ROAD
RICKY LANE TO COUNTY ROAD 604 / COUNTY ROAD 707

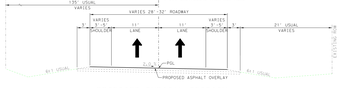

I-35W SOUTHBOUND FRONTAGE ROAD
RICKY LANE TO COUNTY ROAD 604 / COUNTY ROAD 707

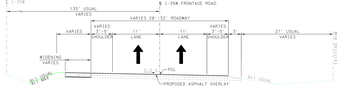

I-35W FRONTAGE ROAD
RICKY LANE TO COUNTY ROAD 604 / COUNTY ROAD 707

Texas Department of Transportation
DISTRICT ENGINEER
LOYL C. BUSSELL, P.E.
DISTRICT ENGINEER

PUBLIC MEETING DISPLAY
JANUARY 29, 2019

I-35W FRONTAGE ROAD 2-WAY TO 1-WAY CONVERSION

FROM: RICKY LANE
TO: COUNTY ROAD 604 / COUNTY ROAD 707

CSJ#: 0014-03-100

JOHNSON COUNTY

KEY MAP
NOT TO SCALE

FRONTAGE ROAD FUNCTIONAL CLASS = URBAN COLLECTOR

LEGEND

- EXISTING FRONTAGE ROAD TO BE CONVERTED TO ONE-WAY
- PROPOSED FRONTAGE ROAD ALIGNMENT
- RETURN OF THE U.S.
- TOWN FLOOD ZONES
- PROPERTY BOUNDARIES
- EXISTING ROW
- EXISTING DIRECTION OF TRAFFIC
- PROPOSED DIRECTION OF TRAFFIC

ROLL 1 OF 4

THE STATE OF TEXAS ASSUMES NO RESPONSIBILITY FOR THE ACCURACY OR CONVERSION OF ANY ORIGINAL DATA TO OTHER FORMATS OR FOR PARTIAL COPIES OF ANY FILE. USE AT YOUR OWN RISK.

DESIGN: TX DEPARTMENT OF TRANSPORTATION
SURVEY: R.W. HARRIS, INC.
R.O.W.: TX DEPARTMENT OF TRANSPORTATION

NOTES:
1. BASIS OF PROPERTY OWNERSHIP: JOHNSON COUNTY APPRAISAL DISTRICT
2. VERTICAL DATUM IS (NAVD 88)
3. ALL POSITIONS ARE (NAD83)

0' 150' 300'
HORIZONTAL SCALE IN FEET