Texas Department of Transportation
LON, C. BUSSELL, P.E.
DISTRICT ENGINEER

PUBLIC MEETING DISPLAY
JANUARY 29, 2019

I-35W FRONTAGE ROAD 2-WAY TO 1-WAY CONVERSION

FROM: RICKY LANE
TO: COUNTY ROAD 604 / COUNTY ROAD 707

CSJ#: 0914-03-100

JOHNSON COUNTY

FRONTAGE ROAD FUNCTIONAL CLASS = URBAN COLLECTOR

LEGEND

- EXISTING FRONTAGE ROAD TO BE CONVERTED TO ONE-WAY
- PROPOSED FRONTAGE ROAD ALIGNING
- PROPERTY BOUNDARIES
- EXISTING ROW
- EXISTING DIRECTION OF TRAFFIC
- PROPOSED DIRECTION OF TRAFFIC

ROLL 2 OF 4

THESE PLANS ARE APPROVED FOR THE LETTING OF THE CONTRACT INDICATED BY THE DATE SELECTED. THE CONTRACTOR IS RESPONSIBLE FOR THE CONSTRUCTION OF THE PROJECT IN ACCORDANCE WITH THESE PLANS.

DISTRICT ENGINEER

NOTES:
1. BASED ON TXDOT DGN FILE: I_35_FRONTAGE_ROADS_ONE_WAY_CONVERSION.dgn
2. ALL DIMENSIONS ARE IN FEET UNLESS OTHERWISE NOTED.

BASED ON TXDOT DGN FILE: I_35_FRONTAGE_ROADS_ONE_WAY_CONVERSION.dgn

BASIS OF PROPERTY OWNERSHIP:
JOHNSON COUNTY APPRAISAL DISTRICT

VERTICAL DATUM: NAVD 88
2017 ADJUSTMENT

0 100 200
HORIZONTAL SCALE IN FEET

CONVERSION OF EXISTING NORTHBOUND AND SOUTHBOUND TWO-WAY FRONTAGE ROADS TO ONE-WAY FRONTAGE ROADS FROM RICKY LANE TO COUNTY ROAD 604 / COUNTY ROAD 707

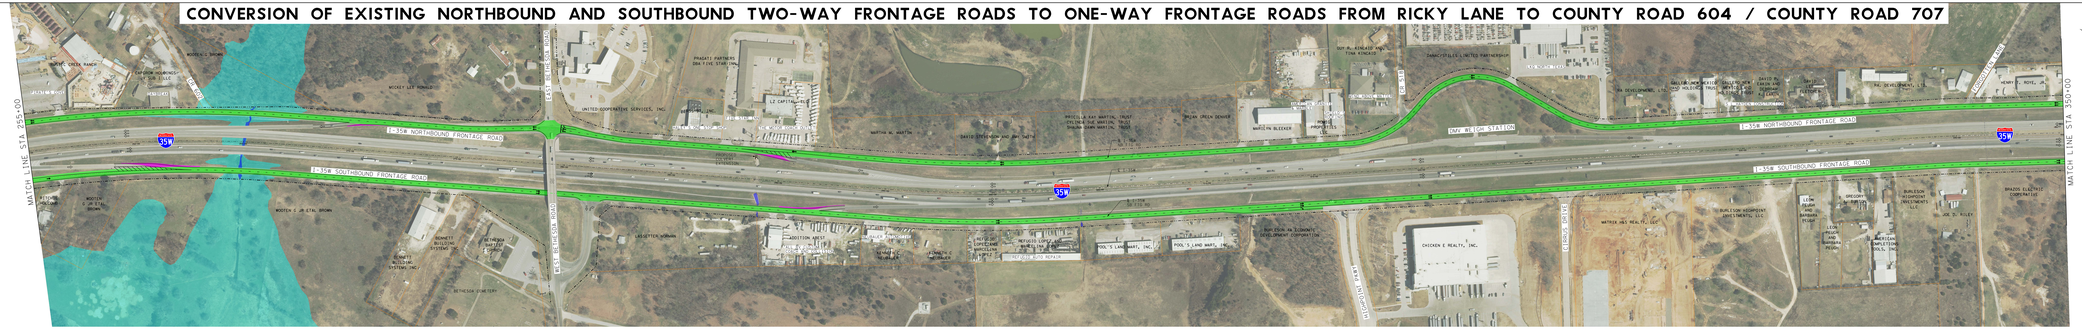

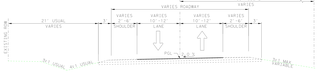

EXISTING TYPICAL SECTION

I-35W NORTHBOUND FRONTAGE ROAD
RICKY LANE TO COUNTY ROAD 604 / COUNTY ROAD 707

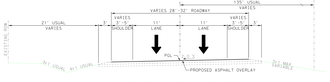

PROPOSED TYPICAL SECTION

I-35W NORTHBOUND FRONTAGE ROAD
RICKY LANE TO COUNTY ROAD 604 / COUNTY ROAD 707

EXISTING TYPICAL SECTION

I-35W SOUTHBOUND FRONTAGE ROAD
RICKY LANE TO COUNTY ROAD 604 / COUNTY ROAD 707

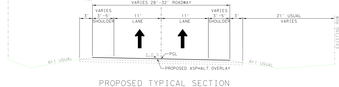

PROPOSED TYPICAL SECTION

I-35W SOUTHBOUND FRONTAGE ROAD
RICKY LANE TO COUNTY ROAD 604 / COUNTY ROAD 707

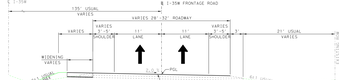

PROPOSED TYPICAL SECTION

I-35W FRONTAGE ROAD
RICKY LANE TO COUNTY ROAD 604 / COUNTY ROAD 707

















