CONVERSION OF EXISTING NORTHBOUND AND SOUTHBOUND TWO-WAY FRONTAGE ROADS TO ONE-WAY FRONTAGE ROADS FROM RICKY LANE TO COUNTY ROAD 604 / COUNTY ROAD 707

Texas Department of Transportation
DISTRICT NAME DISTRICT
LOYL C. BUSSELL, P.E.
DISTRICT ENGINEER

PUBLIC MEETING DISPLAY
JANUARY 29, 2019

I-35W FRONTAGE ROAD
2-WAY TO 1-WAY CONVERSION

FROM: RICKY LANE
TO: COUNT ROAD 604/ COUNT ROAD 707

CSJ#: 0914-03-100

JOHNSON COUNTY

FRONTAGE ROAD FUNCTIONAL CLASS = URBAN COLLECTOR

LEGEND

- EXISTING FRONTAGE ROAD TO BE CONVERTED TO ONE-WAY
- PROPOSED FRONTAGE ROAD WIDENING
- RIVERS OF THE U.S.
- TOWN TUBE (ONE)
- PROPERTY BOUNDARIES
- EXISTING ROW
- EXISTING DIRECTION OF TRAFFIC
- PROPOSED DIRECTION OF TRAFFIC

ROLL 3 OF 4

THE STATE OF TEXAS ASSUMES NO RESPONSIBILITY FOR THE ACCURACY OR CONVERSION OF ANY ORIGINAL DATA TO OTHER FORMATS OR FOR PATENTS OR ANY INFRINGEMENTS OR LIABILITIES RESULTING FROM THE USE OF THESE DATA.

MAPPED BY: TEXAS DEPARTMENT OF TRANSPORTATION
DRAWN BY: TEXAS DEPARTMENT OF TRANSPORTATION
CHECKED BY: TEXAS DEPARTMENT OF TRANSPORTATION

NOTES:

1. SOURCE OF PROPERTY OWNERSHIP: JOHNSON COUNTY APPRAISAL DISTRICT
2. AERIAL IMAGERY DATE: 2017 NAIP IMAGERY

0 125 250 500
HORIZONTAL SCALE IN FEET

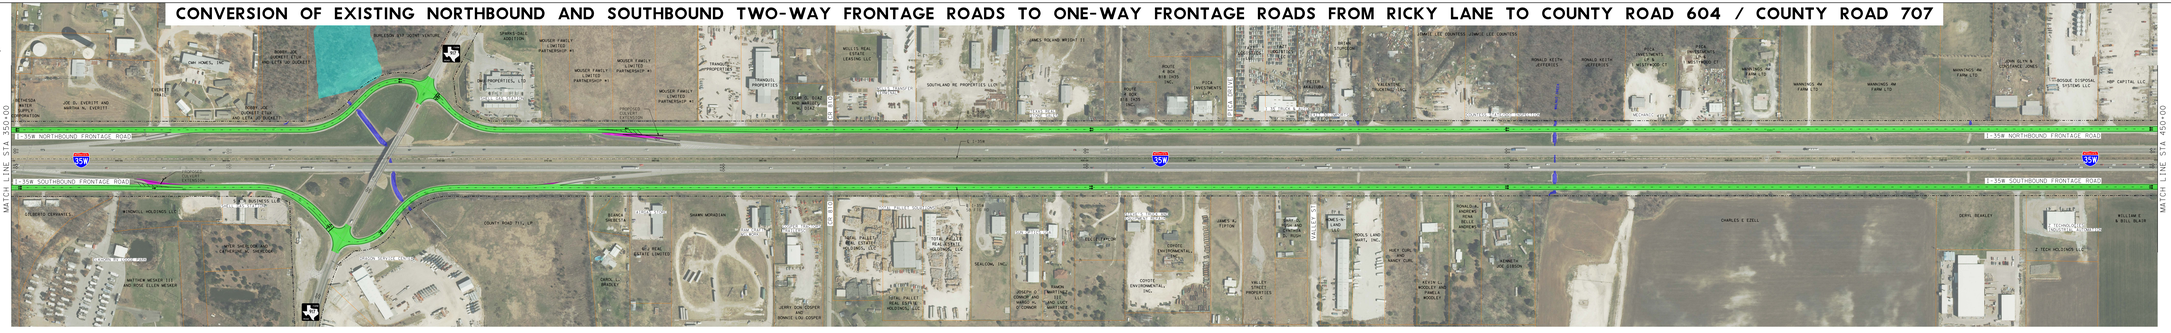

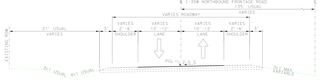

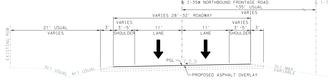

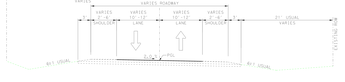

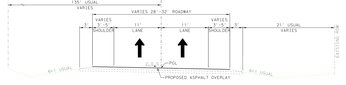

Texas Department of Transportation
DISTRICT NAME DISTRICT
LOYL C. BUSSELL, P.E.
DISTRICT ENGINEER

PUBLIC MEETING DISPLAY
JANUARY 29, 2019

I-35W FRONTAGE ROAD
2-WAY TO 1-WAY CONVERSION

FROM: RICKY LANE
TO: COUNT ROAD 604/ COUNT ROAD 707

CSJ#: 0914-03-100

JOHNSON COUNTY

FRONTAGE ROAD FUNCTIONAL CLASS = URBAN COLLECTOR

LEGEND

- EXISTING FRONTAGE ROAD TO BE CONVERTED TO ONE-WAY
- PROPOSED FRONTAGE ROAD WIDENING
- RIVERS OF THE U.S.
- TOWN TUBE (ONE)
- PROPERTY BOUNDARIES
- EXISTING ROW
- EXISTING DIRECTION OF TRAFFIC
- PROPOSED DIRECTION OF TRAFFIC

ROLL 3 OF 4

THE STATE OF TEXAS ASSUMES NO RESPONSIBILITY FOR THE ACCURACY OR CONVERSION OF ANY ORIGINAL DATA TO OTHER FORMATS OR FOR PATENTS OR ANY INFRINGEMENTS OR LIABILITIES RESULTING FROM THE USE OF THESE DATA.

MAPPED BY: TEXAS DEPARTMENT OF TRANSPORTATION
DRAWN BY: TEXAS DEPARTMENT OF TRANSPORTATION
CHECKED BY: TEXAS DEPARTMENT OF TRANSPORTATION

NOTES:

1. SOURCE OF PROPERTY OWNERSHIP: JOHNSON COUNTY APPRAISAL DISTRICT
2. AERIAL IMAGERY DATE: 2017 NAIP IMAGERY

0 125 250 500
HORIZONTAL SCALE IN FEET