CONVERSION OF EXISTING NORTHBOUND AND SOUTHBOUND TWO-WAY FRONTAGE ROADS TO ONE-WAY FRONTAGE ROADS FROM RICKY LANE TO COUNTY ROAD 604 / COUNTY ROAD 707

Texas Department of Transportation
DISTRICT ENGINEER
BECKY BERRY BARNES
JANUARY 29, 2019
LON, C. RUSSELL, P.E.
DISTRICT ENGINEER

PUBLIC MEETING DISPLAY
JANUARY 29, 2019

I-35W FRONTAGE ROAD
2-WAY TO 1-WAY CONVERSION

FROM: RICKY LANE
TO: COUNTY ROAD 604 / COUNTY ROAD 707

CSJ#: 0914-03-100

JOHNSON COUNTY

KEY MAP
NOT TO SCALE

FRONTAGE ROAD FUNCTIONAL CLASS = URBAN COLLECTOR

LEGEND

- EXISTING FRONTAGE ROAD TO BE CONVERTED TO ONE-WAY
- PROPOSED FRONTAGE ROAD WIDENING
- PROPERTY BOUNDARIES
- IH 35 EXISTING ROW
- EXISTING DIRECTION OF TRAFFIC
- PROPOSED DIRECTION OF TRAFFIC

ROLL 4 OF 4

THESE PLANS ARE APPROVED FOR USE IN ACQUISITION OF RIGHT-OF-WAY AND CONSTRUCTION OF THE PROJECT AS SHOWN HEREON.

No. 106465 LICENSED ENGINEER
STATE OF TEXAS




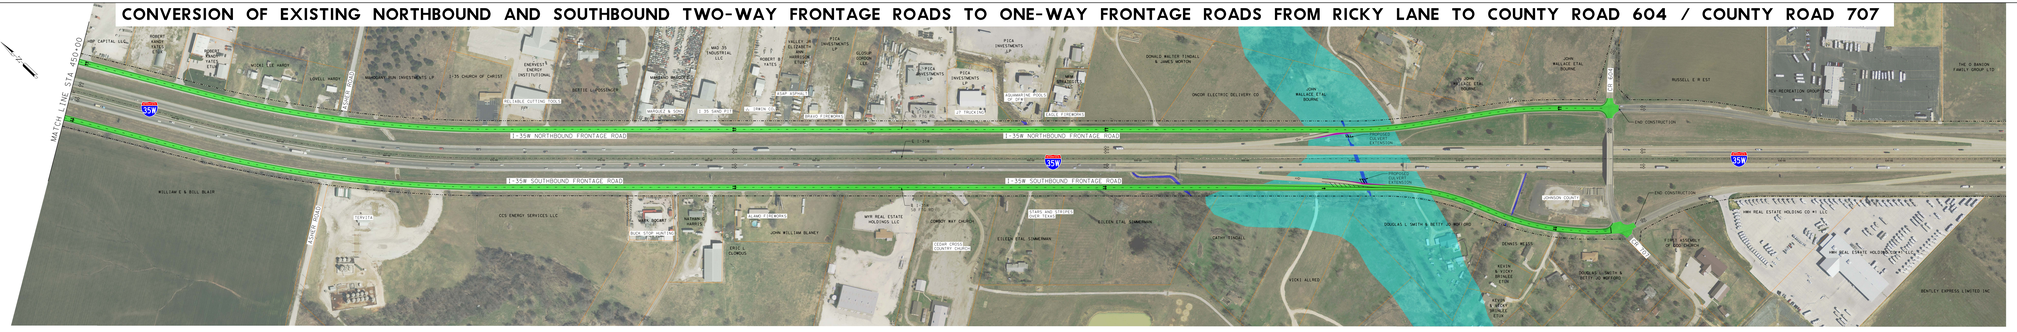

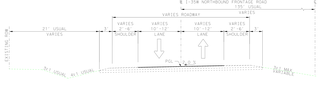

EXISTING TYPICAL SECTION
I-35W NORTHBOUND FRONTAGE ROAD
RICKY LANE TO COUNTY ROAD 604 / COUNTY ROAD 707

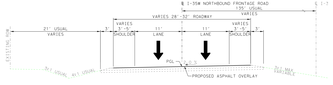

PROPOSED TYPICAL SECTION
I-35W NORTHBOUND FRONTAGE ROAD
RICKY LANE TO COUNTY ROAD 604 / COUNTY ROAD 707

EXISTING TYPICAL SECTION
I-35W SOUTHBOUND FRONTAGE ROAD
RICKY LANE TO COUNTY ROAD 604 / COUNTY ROAD 707

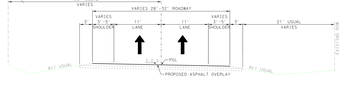

PROPOSED TYPICAL SECTION
I-35W SOUTHBOUND FRONTAGE ROAD
RICKY LANE TO COUNTY ROAD 604 / COUNTY ROAD 707

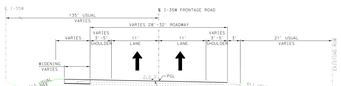

PROPOSED TYPICAL SECTION
I-35W FRONTAGE ROAD
RICKY LANE TO COUNTY ROAD 604 / COUNTY ROAD 707
















