Texas Department of Transportation

Electronically signed by KURT M. WEBER
ON 1/29/2019 AT 3:37:57 PM
KURT M. WEBER, P.E.
DISTRICT ENGINEER

PUBLIC MEETING DISPLAY
JANUARY 29, 2019

ALTERNATIVE 2 - I-35W OVER FM 917
WITH RAMP REVISIONS

CSJ: 0014-03-088

JOHNSON COUNTY

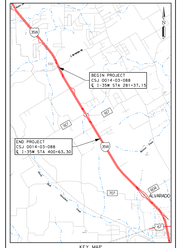

KEY MAP
NOT TO SCALE

ROADWAY TYPE	FUNCTIONAL CLASSIFICATION	DESIGN SPEED
I-35W MAINLANES	URBAN INTERSTATE	55 MPH
I-35W FRONTAGE ROADS	URBAN INTERSTATE	50 MPH
RAMPS	URBAN INTERSTATE	50 MPH
FM 917	URBAN ARTERIAL	40 MPH

LEGEND

- FUTURE I-35W MAINLANES BY TxDOT
- PROPOSED I-35W MAINLANES
- PROPOSED FRONTAGE ROADS / CROSS STREETS / U-TURNS
- PROPOSED RAMP
- PROPOSED SHOULDER
- PROPOSED SIDEWALK
- WATERS OF THE U.S.
- FEMA FLOOD ZONES
- PAVEMENT REMOVAL
- EXISTING ROW
- PROPOSED ROW
- PROPERTY BOUNDARIES
- PROPOSED DENIAL OF ACCESS
- EXISTING DIRECTION OF TRAFFIC
- PROPOSED DIRECTION OF TRAFFIC

THESE PRELIMINARY DOCUMENTS ARE TO BE RELEASED FOR INFORMATIONAL PURPOSES ONLY AND ARE NOT INTENDED FOR CONSTRUCTION, BIDDING OR PERMITTING PURPOSES. DEPARTMENT OF TRANSPORTATION AUTHORITY TO PERFORM FUNCTIONS ONLY.

WILLIAM TOM TURNER, P.E.
TEXAS NO. 71765
KELLY, MORRIS, INC.
FIRM NO. 1386

ROLL 1 OF 2

0 50 100 200
HORIZONTAL

NOTES:
SOURCE OF PROPERTY OWNERSHIP:
JOHNSON COUNTY APPRAISAL DISTRICT
JUNE 2018

AERIAL IMAGERY DATE:
2017 METRO IMAGERY

GRAPHICS SCALED IN FEET

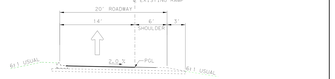

EXISTING RAMP TYPICAL SECTION

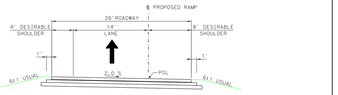

PROPOSED RAMP TYPICAL SECTION

NORTHBOUND & SOUTHBOUND RAMPS

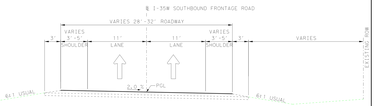

EXISTING TYPICAL SECTION

I-35W SOUTHBOUND FRONTAGE ROAD

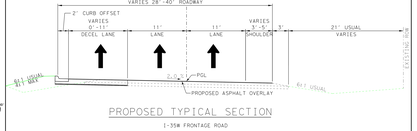

PROPOSED TYPICAL SECTION

I-35W FRONTAGE ROAD

ALTERNATIVE 2 - I-35W OVER FM 917 WITH RAMP REVISIONS

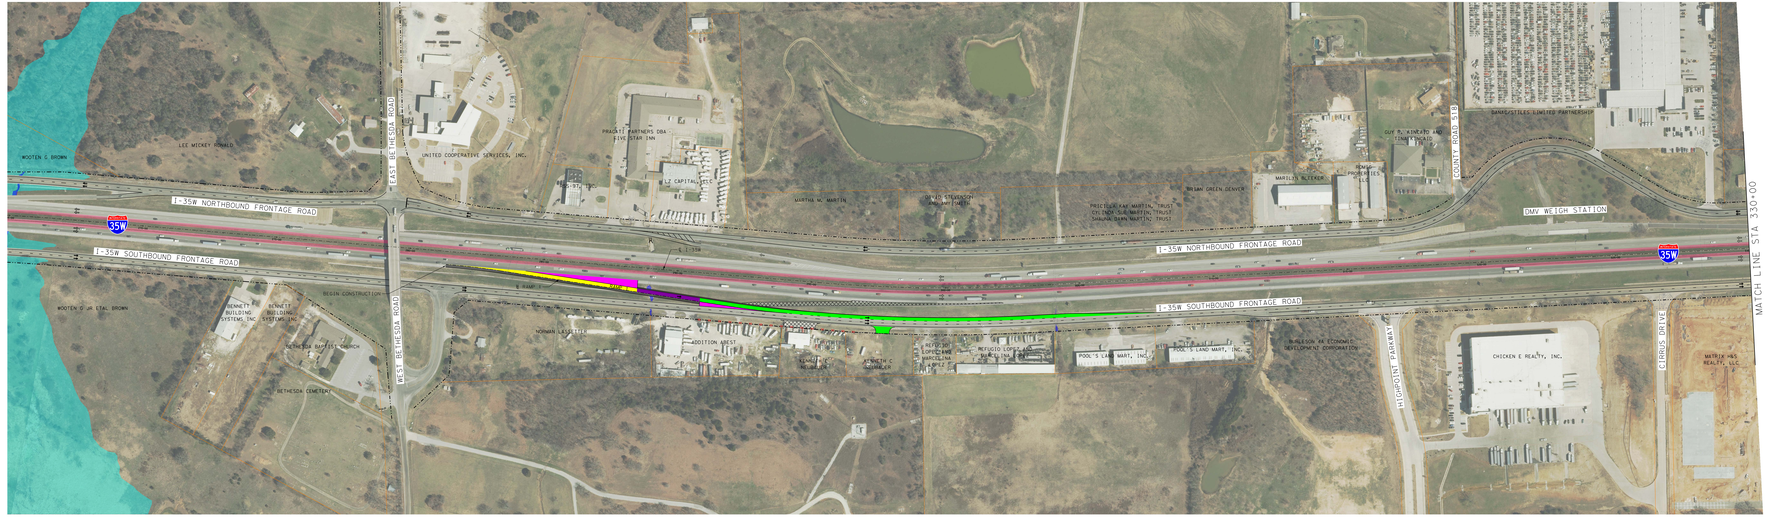

Texas Department of Transportation

Electronically signed by KURT M. WEBER
ON 1/29/2019 AT 3:37:57 PM
KURT M. WEBER, P.E.
DISTRICT ENGINEER

PUBLIC MEETING DISPLAY
JANUARY 29, 2019

ALTERNATIVE 2 - I-35W OVER FM 917
WITH RAMP REVISIONS

CSJ: 0014-03-088

JOHNSON COUNTY

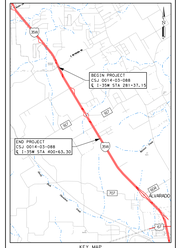

KEY MAP
NOT TO SCALE

ROADWAY TYPE	FUNCTIONAL CLASSIFICATION	DESIGN SPEED
I-35W MAINLANES	URBAN INTERSTATE	55 MPH
I-35W FRONTAGE ROADS	URBAN INTERSTATE	50 MPH
RAMPS	URBAN INTERSTATE	50 MPH
FM 917	URBAN ARTERIAL	40 MPH

LEGEND

- FUTURE I-35W MAINLANES BY TxDOT
- PROPOSED I-35W MAINLANES
- PROPOSED FRONTAGE ROADS / CROSS STREETS / U-TURNS
- PROPOSED RAMP
- PROPOSED SHOULDER
- PROPOSED SIDEWALK
- WATERS OF THE U.S.
- FEMA FLOOD ZONES
- PAVEMENT REMOVAL
- EXISTING ROW
- PROPOSED ROW
- PROPERTY BOUNDARIES
- PROPOSED DENIAL OF ACCESS
- EXISTING DIRECTION OF TRAFFIC
- PROPOSED DIRECTION OF TRAFFIC

THESE PRELIMINARY DOCUMENTS ARE TO BE RELEASED FOR INFORMATIONAL PURPOSES ONLY AND ARE NOT INTENDED FOR CONSTRUCTION, BIDDING OR PERMITTING PURPOSES. DEPARTMENT OF TRANSPORTATION AUTHORITY TO PERFORM FUNCTIONS ONLY.

WILLIAM TOM TURNER, P.E.
TEXAS NO. 71765
KELLY, MORRIS, INC.
FIRM NO. 1386

ROLL 1 OF 2

0 50 100 200
HORIZONTAL

NOTES:
SOURCE OF PROPERTY OWNERSHIP:
JOHNSON COUNTY APPRAISAL DISTRICT
JUNE 2018

AERIAL IMAGERY DATE:
2017 METRO IMAGERY

GRAPHICS SCALED IN FEET