NOTES:

1. CONTRACT DOCUMENTS ARE NOT TO SCALE.
2. ALL DIMENSIONS ARE IN FEET UNLESS NOTED OTHERWISE.
3. SEE SHEET 2 FOR GENERAL NOTES.
4. PAVEMENT TO BE CONSTRUCTED TO MATCH EXISTING PAVEMENT THICKNESS AND TYPE AT LIMITS OF CONSTRUCTION.
5. PAVEMENT DESIGNATIONS SHOWN ON PLANS:
   - MAINLANES: CRCP
   - FRONTAGE ROADS: CRCP
   - RAMPS: CRCP
   - CROSS STREETS: CRCP
7. FOR PAVEMENT DESIGN AND MATERIAL SPECIFICATIONS REFER TO PAVEMENT DESIGN REPORT.
8. FOR PAVEMENT MARKING AND SIGNING REFER TO SHEETS 3 THRU 5.
9. CONCRETE CRITICAL CLEARANCE FOR PAVEMENT BRIDGES IS 14'-6" AND FOR OVERHEAD STRUCTURES IS 16'-0".

LEGEND

- EXISTING ROW
- PROPOSED ROW
- PROPOSED ROW ACQUISITION
- EXISTING CONTROL OF ACCESS
- EXISTING PROPERTY LINE
- EXISTING CENTERLINE (SHOWN WHERE SIGNAL LINE)
- CITY LIMITS
- COUNTY LINE LIMITS
- 100 YR FLOOD PLAIN
- 500 YR FLOOD PLAIN
- EXISTING CBC (SIZE)
- EXISTING STORM SEWER
- PROPOSED STORM SEWER
- EXISTING STORM SEWER (SHOWN WHERE SIGNAL LINE)
- PROPOSED STORM SEWER (SHOWN WHERE SIGNAL LINE)
- TRANSIT TUBE
- EXISTING SEWER LINE (MANHOLE)
- EXISTING SEWER LINE
- PROPOSED SEWER LINE
- PROPOSED SEWER LINE (MANHOLE)
- PROPOSED SEWER LINE (CLEAN OUT)
- PROPOSED FRONTAGE / CROSS STREET
- PROPOSED SIDEWALK
- PROPOSED SIDEWALK (SHARED USE PATH)
- EXISTING SIDEWALK
- EXISTING SIDEWALK (SHARED USE PATH)
- EXISTING FRONTAGE / CROSS STREET

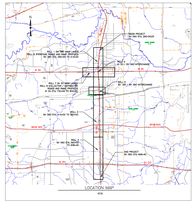

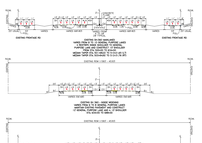

TYPICAL SECTIONS

NOTE: ALL DIMENSIONS AT TURN OF CURB ONLY. SEE SHEET 2 FOR ADDITIONAL DETAILS.

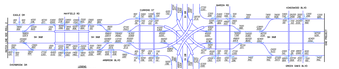

TRAFFIC VOLUMES - 2025 ADT/DHV

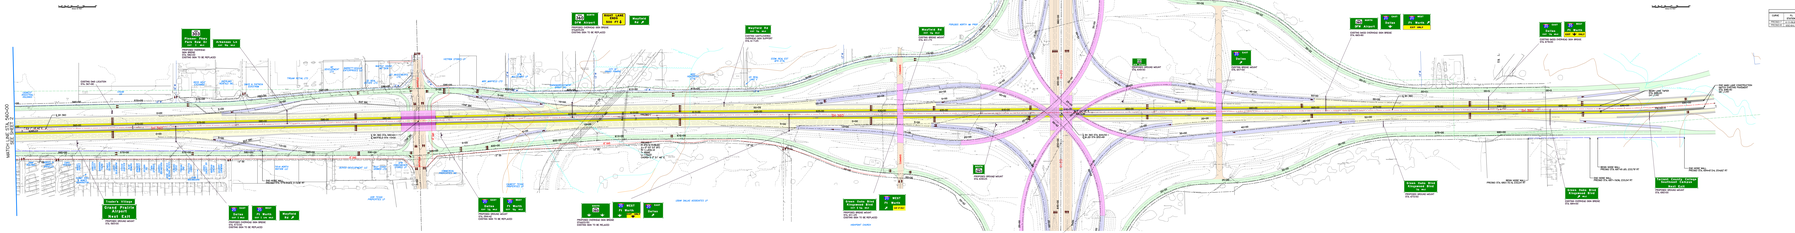

CURVE DATA


TEXAS DEPARTMENT OF TRANSPORTATION
MARIBEL P. CHAVEZ, P.E., DISTRICT ENGINEER

SH 360 CORRIDOR
FROM BROWN BLVD/AVE K TO GREEN OAKS
CSJS: 2266-02-054, 1068-02-076

STATION 560+00 TO GREEN OAKS BLVD
TARRANT COUNTY
DESIGN SPEED:
FREEWAY = 70 mph (RECONSTRUCTION)
SH 360 ISTA. 428+00 to STA. 461+61 = 60 mph (TRANSITION TO EXISTING)
SH 360 INSIDE WIDENING - STA. 461+61 to STA. 644+50 = 55 mph (EXISTING)
SH 360 INSIDE WIDENING - STA. 644+50 to STA. 696+40 = 50 mph (EXISTING)
RAMPS = 50 mph
RAMP PWB&BUC = 45 mph
FRONTAGE ROADS = 40 mph
DIVISION ST INTERCHANGE RAMPS = 25 mph
CROSS STREETS = 40 mph






