Texas Department of Transportation
FORT WORTH DISTRICT
DAVID M. SALAZAR JR., P.E., DISTRICT ENGINEER

PUBLIC MEETING DISPLAY
US 67
SOMERVELL / JOHNSON COUNTY

PROJECT LIMITS
FROM FM 199 TO BUS 67 IN HENDERSON ST/WALLS DR
CSJ: 0259-03-059, 0259-04-041, 0422-03-037
FUNCTIONAL CLASS: PRINCIPAL ARTERIAL
DESIGN SPEED
US 67: 60MPH
PROJECT LENGTH = 12.59 MILES

ADT
2025= 7,250 2045= 9,900 2055= 11,200

TRAFFIC DIAGRAM

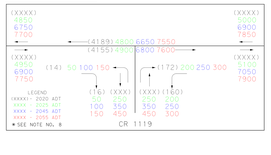

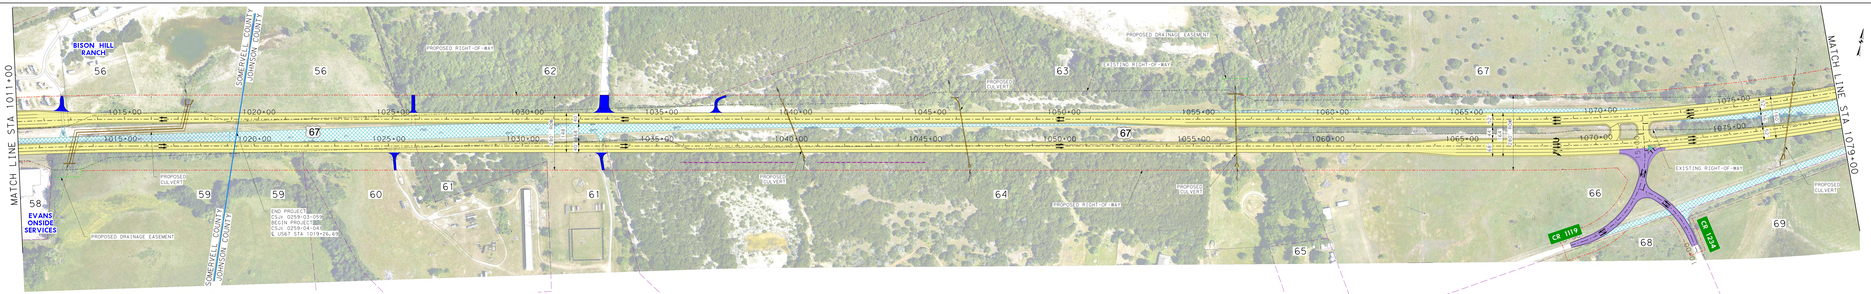

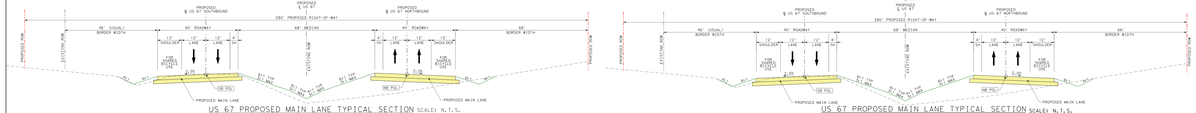

US 67 PROPOSED MAIN LANE TYPICAL SECTION SCALE: N.T.S.

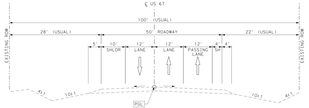

US 67 EXISTING TYPICAL SECTION WITH NB PASSING LANE
SCALE: N.T.S.

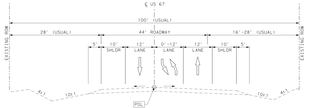

US 67 EXISTING TYPICAL SECTION
SCALE: N.T.S.

PARCEL ID	OWNER	PROPERTY IMPACT	AREA (ACRES)
56	ROBBIE R. AND JULIA P. NETTLES	ROW & DRAINAGE ESMT	4.52
57	DONNIE MCANEAR	ROW ACQUISITION	0.13
58	BENJAMIN J. AND SHAWN B. EVANS	ROW ACQUISITION	0.04
59	DORIS L. RIDDLE	ROW & DRAINAGE ESMT	1.05
60	RIDDLE FERTILIZER FEED & SEED, INC.	ROW ACQUISITION	0.82
61	JACOB LEE RIDDLE	ROW ACQUISITION	1.54
62	TRINITY MATERIALS, INC	ROW ACQUISITION	1.46
63	DENNIS GLENN PAYNE AND BARRY STEVEN PAYNE	ROW ACQUISITION	0.05
64	DAVID P., LOVE ET UX	ROW ACQUISITION	5.72
65	BB ANDERSON, LLC	ROW ACQUISITION	N/A
66	BB ANDERSON, LLC	ROW ACQUISITION	0.69
67	PATRICIA MAST GORDIS ET AL	ROW & DRAINAGE ESMT	45.07
68	KENNETH RUSSELL & STACEY SIMPSON	N/A	N/A

NOTES:
1. ALL DIMENSIONS ALONG RIGHT OF WAY ARE ROUGHLY ESTIMATED AND MUST BE REVISED THROUGH THE PROCESS OF PARCEL SURVEY, TITLE SEARCH, APPRAISAL AND NEGOTIATION.
2. SUPERELEVATION RATE OF ROADWAY IS ABOUT THE PGL.
5. EXISTING CULVERT CROSSINGS, SIZE AND ELEVATIONS OBTAINED FROM RECORD DRAWINGS. FIELD VERIFY PRIOR TO USE.
6. ALL DRIVES WILL BE REPLACED AS NECESSARY TO MATCH THE GRADE OF THE PROPOSED ROADWAY. DRIVES WILL BE PAVED TO THE RIGHT OF WAY.
8. ALL DRIVES WITH ADT OVER 5000 IN THE US 67 ATLAS MAP, PROCEED TO DESIGN SEPARATELY.

LOCATION MAP
N.T.S.

PLAN LEGEND
- PROPOSED MAIN LANES
- PROPOSED CROSS STREET
- PROPOSED BRIDGE
- PROPOSED BRIDGE APPROACH SLAB
- PROPOSED SHARED USE PATH
- PROPOSED RAMP
- PROPOSED DRIVEWAY
- FEMA FLOODPLAIN
- PROPOSED PAVEMENT REMOVAL
- POTENTIAL BUILDING DISPLACEMENT
- POTENTIAL MISCELLANEOUS DISPLACEMENT
- PROPOSED RIGHT-OF-WAY
- EXISTING RIGHT-OF-WAY
- EXISTING PROPERTY LINE
- PROPOSED DRAINAGE EASEMENT
- PROPOSED RETAINING WALL
- SIGNALIZED INTERSECTION
- PROPOSED DRAINAGE CULVERT
- EXISTING DRAINAGE CULVERT
- ENVIRONMENTAL CONSTRAINT LOCATION
- FLOW DIRECTION

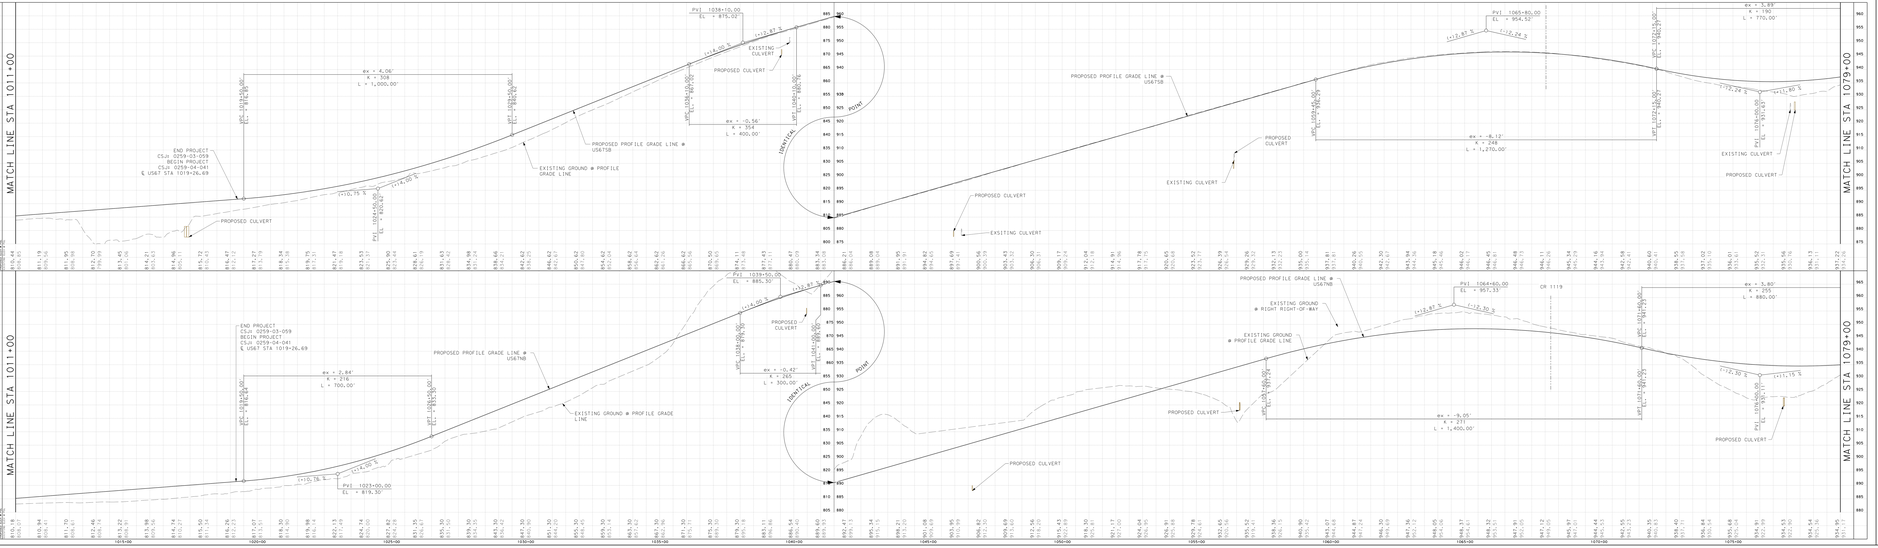

Texas Department of Transportation
FORT WORTH DISTRICT
DAVID M. SALAZAR JR., P.E., DISTRICT ENGINEER

PUBLIC MEETING DISPLAY
US 67
SOMERVELL / JOHNSON COUNTY

PROJECT LIMITS
FROM FM 199 TO BUS 67 IN HENDERSON ST/WALLS DR
CSJ: 0259-03-059, 0259-04-041, 0422-03-037
FUNCTIONAL CLASS: PRINCIPAL ARTERIAL
DESIGN SPEED
US 67: 60MPH
PROJECT LENGTH = 12.59 MILES

ADT
2025= 7,250 2045= 9,900 2055= 11,200

LOCATION MAP
N.T.S.

PLAN LEGEND
- PROPOSED MAIN LANES
- PROPOSED CROSS STREET
- PROPOSED BRIDGE
- PROPOSED BRIDGE APPROACH SLAB
- PROPOSED SHARED USE PATH
- PROPOSED RAMP
- PROPOSED DRIVEWAY
- FEMA FLOODPLAIN
- PROPOSED PAVEMENT REMOVAL
- PROPOSED CONCRETE RIPRAP
- POTENTIAL BUILDING DISPLACEMENT
- POTENTIAL MISCELLANEOUS DISPLACEMENT
- PROPOSED RIGHT-OF-WAY
- EXISTING RIGHT-OF-WAY
- EXISTING PROPERTY LINE
- PROPOSED DRAINAGE EASEMENT
- PROPOSED RETAINING WALL
- SIGNALIZED INTERSECTION
- PROPOSED DRAINAGE CULVERT
- EXISTING DRAINAGE CULVERT
- ENVIRONMENTAL CONSTRAINT LOCATION
- FLOW DIRECTION

BRIDGEFARMER & ASSOCIATES, INC.
TBPE FIRM REGISTRATION NO. 3443
TBPLS FIRM REGISTRATION NO. 10018700

PRELIMINARY FOR INTERIM REVIEW ONLY
THESE PRELIMINARY DOCUMENTS ARE TO BE RELEASED FOR INFORMATION PURPOSES ONLY AND SHALL NOT BE USED FOR CONSTRUCTION, BIDDING OR PERMIT PURPOSES. THE TEXAS DEPARTMENT OF TRANSPORTATION MAKES NO GUARANTEES OF ACCURACY.

JOHN MOUTON JR. 4/14/2022
ENGINEER NAME P.E. No. DATE

DIRECTORS NAME
DIR. ENGINEERING NAME

DECEMBER 8, 2022
ROLL 3 OF 11

© 2022 BY TEXAS DEPARTMENT OF TRANSPORTATION
ALL RIGHTS RESERVED

BRIDGEFARMER & ASSOCIATES, INC.
TBPE FIRM REGISTRATION NO. 3443
TBPLS FIRM REGISTRATION NO. 10018700

PRELIMINARY FOR INTERIM REVIEW ONLY
THESE PRELIMINARY DOCUMENTS ARE TO BE RELEASED FOR INFORMATION PURPOSES ONLY AND SHALL NOT BE USED FOR CONSTRUCTION, BIDDING OR PERMIT PURPOSES. THE TEXAS DEPARTMENT OF TRANSPORTATION MAKES NO GUARANTEES OF ACCURACY.

JOHN MOUTON JR. 4/14/2022
ENGINEER NAME P.E. No. DATE

DIRECTORS NAME
DIR. ENGINEERING NAME

DECEMBER 8, 2022
ROLL 3 OF 11

© 2022 BY TEXAS DEPARTMENT OF TRANSPORTATION
ALL RIGHTS RESERVED