HOUSTON DISTRICT
PROJECT DEVELOPMENT

PROPOSED SH 105

PRELIMINARY
SUBJECT TO CHANGE

SCHEMATIC LAYOUT
SH 105

COUNTY: MONTGOMERY
LIMITS FROM: IH 10/BEAN RD
LIMITS TO: FM 149

DIST: HOU
SUBD: HOU-DSD
DATE: 12/21/2021
APPROVED:

PILOT & PROVISIONAL APPROVAL

P.E.

DESIGN NO.

LEGEND


COLORFILL LEGEND

MAIN LANES
RAISED MEDIAN
GRAVEL MEDIAN
SIDEWALK
BIKE LANE
BRIDGE
ACCESS ROAD

SCALE

1 0.50 0.25 0.0 0.25 0.50

DESIGN CRITERIA

FUNCTIONAL CLASSIFICATION RURAL ARTERIAL
MAIN-LANE DESIGN SPEED IN MULTI-LANE DIVIDED HIGHWAY
MAIN-LANE DESIGN SPEED: 65 MPH



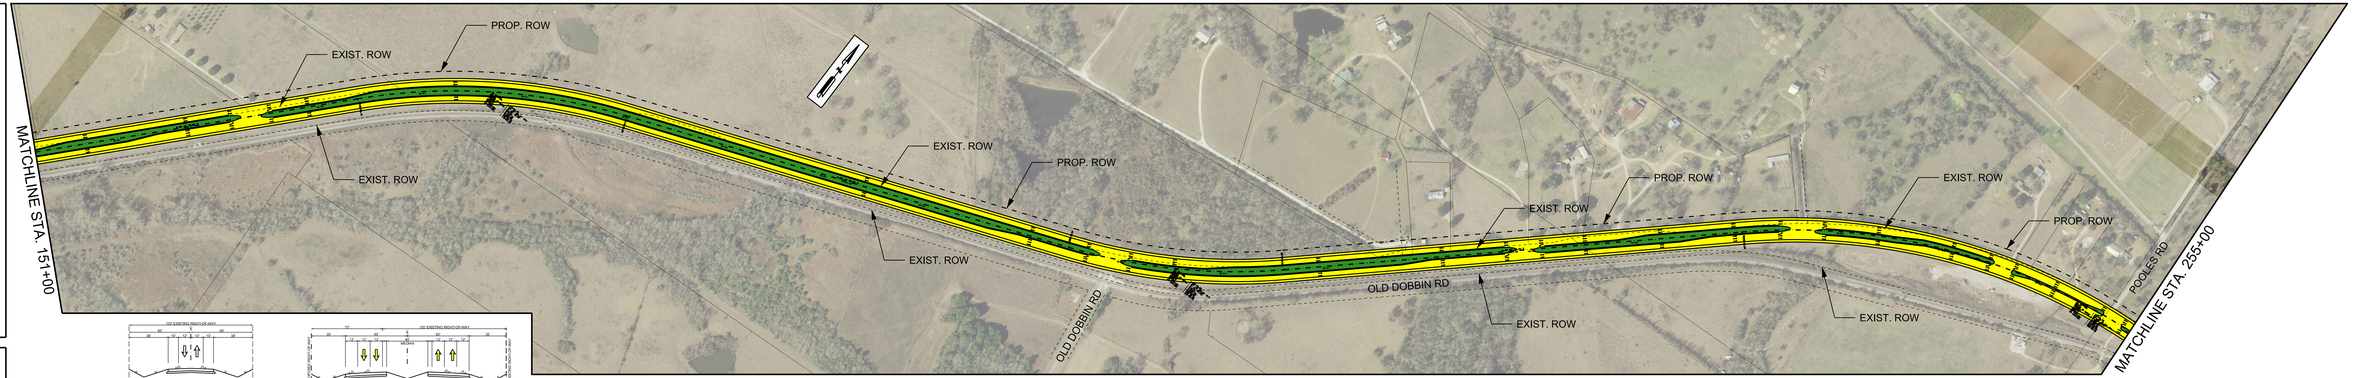

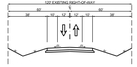
120 EXISTING RIGHT-OF-WAY
80
12
12
80
12
12
4
4
12
12
12