HOUSTON DISTRICT
PROJECT DEVELOPMENT

SH 146

PRELIMINARY
SUBJECT TO CHANGE

SCHEMATIC LAYOUT
SH 146

COUNTY: HARRIS
PROJECT: SH 146 FROM SH 225 TO FM 2100 - NO SLIP RD

DATE: 03/06/18-03/08/18
APPROVED:

NOT A BIDDING DOCUMENT

TBPE NO. F-3

LEGEND


COLORFILL LEGEND

MAINLANES
BRIDGE
PROPOSED ROAD
RAMPS

SCALE

100 0 100 200 300 400

DESIGN CRITERIA

FUNCTIONAL CLASSIFICATION: PRINCIPAL ARTERIAL
MAINLANE DESIGN SPEED: 50 MPH
RAMP DESIGN SPEED: 30 MPH
FRONTAGE ROAD DESIGN CRITERIA: URBAN COLLECTOR
FRONTAGE ROAD DESIGN SPEED: 30 MPH
RAMP DESIGN SPEED: 30 MPH

VICINITY MAP

SHEET 3 CURVE DATA

[illegible]	[illegible]	[illegible]	[illegible]
[illegible]	[illegible]	[illegible]	[illegible]
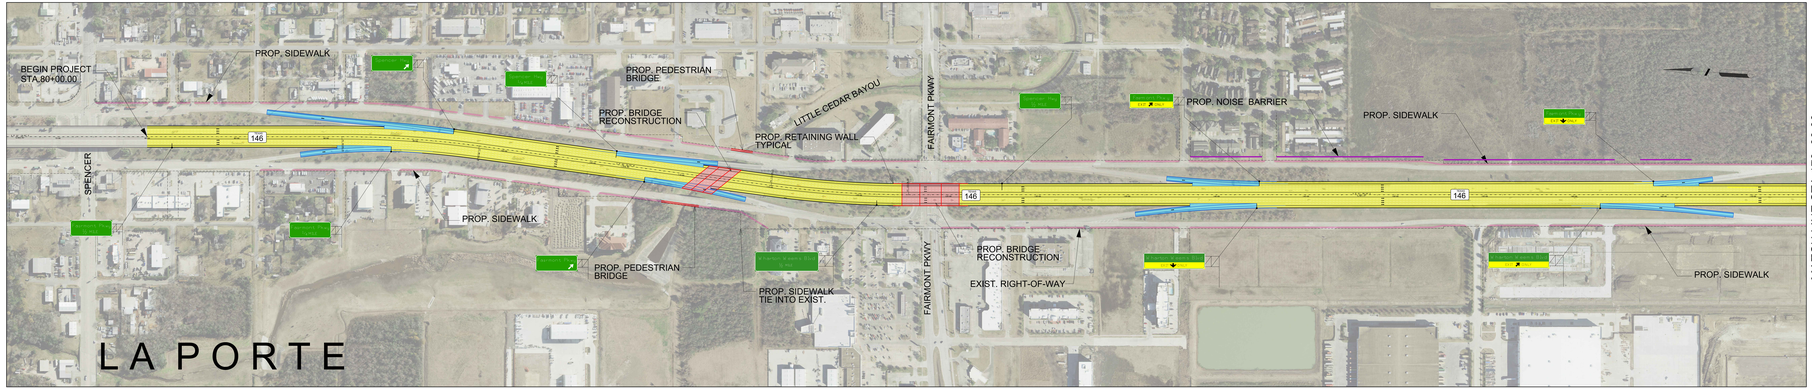

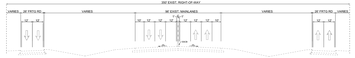

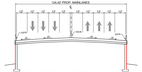

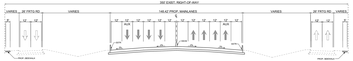

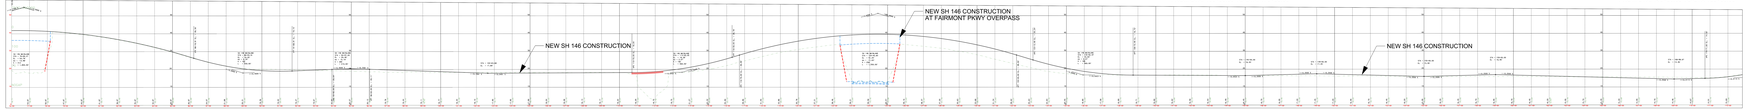

HOUSTON DISTRICT
PROJECT DEVELOPMENT

SH 146

PRELIMINARY
SUBJECT TO CHANGE