Texas Department of Transportation

# PARIS DISTRICT

NOEL PARAMANANTHAM, P.E., DISTRICT ENGINEER

## DESIGN SCHEMATIC
## WIDENING US 82
## FANNIN AND LAMAR COUNTIES

FROM FANNIN/LAMAR COUNTY LINE TO LOOP 286
PROJECT LENGTH = 16.01 MILES
CSJ # 0045-08-039 & 0045-09-103

## DESIGN SPEEDS

DESIGN SPEEDS AND FUNCTIONAL CLASSIFICATIONS)

TERRAIN: ROLLING

DIVIDED MULTILANE (RURAL ARTERIAL): BEGIN PROJECT-TO STA 2275+40 - 70 MPH
UNDIVIDED MULTILANE (SUBURBAN ARTERIAL): STA 2275+40 TO STA 2405+54 - 55 MPH
UNDIVIDED MULTILANE (URBAN ARTERIAL) STA 2405+54 TO END PROJECT - 55 MPH

CONNECTING ROADWAYS:
FM 38 (RURAL MAJOR COLLECTOR) - 50 MPH
FM137 (RURAL MAJOR COLLECTOR) - 50 MPH
FM78 (RURAL MAJOR COLLECTOR) - 60 MPH
FM1505 (RURAL MAJOR COLLECTOR) - 60 MPH
CROSS STREET(ALL OTHER ON-LOCAL ROAD) - MEETS OR EXCEEDS

ADT (2020) = 11,200
ADT (2040) = 15,600
ADT (2050) = 17,800

END PROJECT
0045-09-103
STA 2414+86.00

END CSJ: 0045-08-039
STA 2275+40.00 = BEGIN CSJ: 0045-09-103
STA 2275+40.00 = END CSJ: 0045-08-039

BEGIN PROJECT
0045-09-103
STA 2275+40.00

100% DESIGN SCHEMATIC SUBMITTAL

PRELIMINARY
SUBJECT TO CHANGE BASED ON FURTHER DEVELOPMENTS RESULTING FROM PUBLIC INPUT AND TECHNICAL REVIEW

SCHEMATIC PREPARED BY:
BGE, INC.
FOR TXDOT REVIEW ONLY - NOT FOR PERMITTING, BIDDING OR CONSTRUCTION.
Prepared by or under the supervision of:
BRIAN BLAKEMORE DATE
MINE P.E. NUMBER
DAMONE BLUM DATE
MINE P.E. NUMBER
10/4/2024
DATE

HORIZONTAL SCALE
0 250 500
VERTICAL SCALE
0 5 10


BGE, Inc.
2595 Dallas Parkway, Suite 101, Frisco, TX 75034
Tel: 972-464-4800 ◆ www.bgeinc.com
TBPE Registration No. F-1046



Copyright 2024
© 2024 by Texas Department of Transportation; all rights reserved

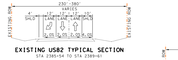

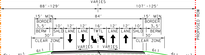

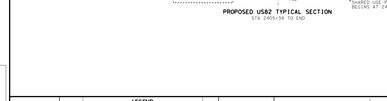


## PLAN LEGEND

- PROPOSED ℄
- PROPOSED ROW
- EXISTING ROW
- TEMPORARY CONSTRUCTION LIMITS
- PARCEL BOUNDARY
- EXISTING DRAINAGE EASEMENT
- PROPOSED DRAINAGE EASEMENT
- EXISTING UTILITY EASEMENT
- EXISTING ROW EASEMENT
- SAWCUT
- EXISTING DRAINAGE CULVERT
- PROPOSED DRAINAGE CULVERT/EXTENSION
- PROPOSED WALL STRUCTURE
- PROPOSED BRIDGE STRUCTURE
- PROPOSED MAINLANE PAVEMENT
- PROPOSED CROSS STREET PAVEMENT
- PROPOSED SHARED USE PATH
- 100-YEAR FLOODPLAIN
- JURISDICTIONAL STREAM (FIELD)
- JURISDICTIONAL STREAM (AERIAL)
- JURISDICTIONAL POND (FIELD)
- JURISDICTIONAL POND (AERIAL)
- JURISDICTIONAL WETLAND (FIELD)
- JURISDICTIONAL WETLAND (AERIAL)
- IMPACT STRUCTURE
- ROADWAY REMOVAL
- RIPRAP
- EXISTING FLASHING BEACON
- PROPOSED FLASHING BEACON
- PROPOSED DIRECTION OF TRAVEL
- PARCEL NUMBER
- HORIZONTAL CURVE ID

## GENERAL NOTES:

1. SURVEY BASED ON AERIAL FLIGHT DATED 11/19/2019 AND SUPPLEMENTED BY RECORD PLANS.
2. SUPERELEVATION AXIS OF ROTATION IS ABOUT THE PROPOSED ℄.
3. OWNERSHIP INFORMATION SHOWN ON SCHEMATIC OBTAINED FROM SURVEY AND LAMAR COUNTY APPRAISAL DISTRICT RECORD DATA.
4. DIMENSIONS ARE TO THE EDGE OF PAVEMENT OR NOMINAL FACE OF RAIL, BARRIER, OR WALL UNLESS NOTED OTHERWISE.
5. EXISTING CULVERT LOCATIONS, SIZE AND ELEVATIONS OBTAINED FROM RECORD DOCUMENTS.
6. SHARED USE PATHS AND SIDEWALKS ARE DIAGRAMMATIC ONLY AND WILL BE DESIGNED DURING PS&E.
7. SIGNAL POLES AND SIGNAL ASSEMBLIES ARE NOT SHOWN AND WILL BE DEVELOPED DURING PS&E.
8. EXISTING PAVEMENT/BRIDGES LOCATED WITHIN LIMITS OF PROPOSED CONSTRUCTION WILL BE REMOVED UNLESS NOTED OTHERWISE.
9. ENVIRONMENTAL FEATURES DELINEATED IN THE FIELD ARE BASED ON A 100' WIDE CORRIDOR. ENTIRE AREA WAS NOT SURVEYED AT TIME OF SURVEY. FEATURES MORE AERIAL SURVEYED AND DENOTED WITH (AERIAL).
10. FOR JURISDICTIONAL DETAILED CLASSIFICATIONS, SEE ENVIRONMENTAL DOCUMENTS.
11. FOR JURISDICTIONAL FEATURES, SEE ENVIRONMENTAL DOCUMENT.
12. ALL DRIVEWAY CORNER RADII ARE 15 FT MINIMUM UNLESS NOTED OTHERWISE.
13. REFER TO ROLL 15 FOR CROSS STREET PROFILES.
14. TYPICAL SECTIONS ARE BASED ON THE USED CL ALIGNMENT.
15. PORTIONS OF PROJECT LIMITS FALLS WITHIN TxDOT BICYCLE TOURISM TRAILS EMAPLE NETWORK

## ROLL INDEX


ROLL 1: US82 MAINLANES 1663+00 TO 1663+00
ROLL 2: US82 MAINLANES 1663+00 TO 1723+00
ROLL 3: US82 MAINLANES 1723+00 TO 1787+00
ROLL 4: US82 MAINLANES 1787+00 TO 1847+00
ROLL 5: US82 MAINLANES 1847+00 TO 1907+00
ROLL 6: US82 MAINLANES 1907+00 TO 1967+00
ROLL 7: US82 MAINLANES 1967+00 TO 2029+00
ROLL 8: US82 MAINLANES 2029+00 TO 2089+00
ROLL 9: US82 MAINLANES 2089+00 TO 2149+00
ROLL 10: US82 MAINLANES 2149+00 TO 2209+00
ROLL 11: US82 MAINLANES 2209+00 TO 2269+00
ROLL 12: US82 MAINLANES 2269+00 TO 2329+00
ROLL 13: US82 MAINLANES 2329+00 TO 2389+00
ROLL 14: US82 MAINLANES 2389+00 TO PROJECT END
ROLL 15: CROSS STREET PROFILES


## UTILITY LEGEND

**ELECTRIC**





| PARCEL (TRIPARCEL) NO. | OWNER | HOME ADDRESS |
|---|---|---|
| 110584 | 472 | BROWNE DANIEL & KAY | 1326 FM 906 PARIS TX 75460 |
| 110628 | 457 | DOUTTY RICKY L TONI R | 5464 DONAHUE STREET PARIS TX 75460 |
| 110629 | 458 | WITHERSPOON JAMES & TRICIA | 5466 DONAHUE STREET PARIS TX 75460 |
| 110630 | 459 | WITHERSPOON JAMES & TRICIA | 5468 DONAHUE STREET PARIS TX 75460 |
| 110748 | 460 | BRICKYARD BUSINESS PARK LLC | 420 CENTRAL EXPY N STE A PLANO TX 75013 |
| 110800 | 461 | BLACKSTONE MINERALS LIMITED PARTNERSHIP | NONE PARIS TX 75460 |
| 110851 | 462 | ALMANZO ROBERT & ROSA | 1 CR 4000 PARIS TX 75460 |
| 110916 | 463 | ESTRADA KEVIN | 2020 CR 1430 BOGATA TX 75417 |
| 110917 | 464 | MATTHEWS DAVID & ANN JR & | 2024 CR 1430 BOGATA TX 75417 |
| 110918 | 465 | BOUCHARD ANN | 400 NW 6TH PARIS TX 75460 |
| 110948 | 413 | DEWBY DANIELLE | 4468 DONAHUE ST PARIS TX 75460 |
| 110954 | 414 | ONDROVIK JOHNNY DENISE OWNSLY/DR & SUZAN MILLER | 4470 DONAHUE ST PARIS TX 75460 |

| PARCEL (TRIPARCEL) NO. | OWNER | HOME ADDRESS |
|---|---|---|
| 111000 | 466 | MERRITT DANIEL E | 4100 DONAHUE ST PARIS TX 75460 |
| 111020 | 479 | HENRY DENISE | 4488 DONAHUE ST PARIS TX 75460 |
| 111021 | 478 | SMITH JAMES & LORI TWO | 4490 DONAHUE ST PARIS TX 75460 |
| 111022 | 477 | SMITH JAMES & LORI | NONE PARIS TX 75460 |
| 111041 | 468 | WESLEY STEVE CAROL | 30 26TH PARIS TX 75460 |
| 111042 | 469 | BOUCHARD ANN | 400 NW 6TH PARIS TX 75460 |
| 111043 | 470 | BOUCHARD ANN & DEAN | 400 NW 6TH PARIS TX 75460 |
| 111044 | 495 | HENRY DENISE | 4488 DONAHUE ST PARIS TX 75460 |
| 111171 | 471 | JONES DAVID & ANN | 50 26TH ST PARIS TX 75460 |
| 111172 | 472 | JONES DAVID & ANN | 50 26TH ST PARIS TX 75460 |
| 111174 | 503 | KELLEY JOHNNY LUCY | 58 SW 26TH PARIS TX 75460 |
| 111175 | 504 | KELLEY JOHNNY LUCY | 58 SW 26TH PARIS TX 75460 |
| 111176 | 505 | SIMPSON JOHN & MARGARET & FAMILY TRUST | 70 26TH SW PARIS TX 75460 |
| 111184 | 510 | NICHOLSON DEANNA L | 70 26TH SW PARIS TX 75460 |
| 111185 | 511 | HAYES DAVID & CAROLYN | 4 SW 26TH PARIS TX 75460 |
| 111186 | 512 | HAYES DAVID & CAROLYN | 4 SW 26TH PARIS TX 75460 |

| PARCEL (TRIPARCEL) NO. | OWNER | HOME ADDRESS |
|---|---|---|
| 111187 | 513 | BEVERLY DANIEL | 15 SW 26TH PARIS TX 75460 |
| 111188 | 514 | DUNCAN KATHY | 15 26TH SW PARIS TX 75460 |
| 111189 | 515 | WALK FAMILY TRUST & WALK JOHN & TIFFIN | 6913 SH 78 N PARIS TX 75460 |
| 111190 | 516 | BOLTON JAMES | 25 SW 26TH PARIS TX 75460 |
| 111191 | 517 | HALL KAMRYN & HUNDER DOMANIC | 15 SW 26TH ST PARIS TX 75460 |
| 111192 | 518 | BRUMMETT JAMES & DEBRA | 15 SW 26TH ST PARIS TX 75460 |
| 111193 | 519 | BRUMMETT JAMES & DEBRA | 15 SW 26TH ST PARIS TX 75460 |
| 111195 | 521 | CLEVENTER FRANK & BILLIGARD | 50 SW 26TH ST PARIS TX 75460 |
| 111196 | 522 | CLEVENTER FRANK & BILLIGARD | 50 SW 26TH ST PARIS TX 75460 |
| 111197 | 523 | JOHNSON BRENDA | 55 26TH ST PARIS TX 75460 |
| 111198 | 524 | WOLF DONALD L & SUSANA | 12424 FM 906 NEW CROSS TX 75449 |
| 111199 | 525 | WOLF DONALD L & SUSANA | 4414 CR 1430 BOGATA TX 75417 |
| 111200 | 526 | STOVALL BRADLEY W & CHRISTY DUNN | 4416 CR 1430 BOGATA TX 75417 |

| PARCEL (TRIPARCEL) NO. | OWNER | HOME ADDRESS |
|---|---|---|
| 111201 | 527 | BARKER DAVID | 75 26TH ST PARIS TX 75460 |
| 111202 | 528 | GROUND KENDRA & CHARLOTTE | 95 SW 26TH ST PARIS TX 75460 |
| 111203 | 529 | GROUND KENDRA & CHARLOTTE | 95 SW 26TH ST PARIS TX 75460 |
| 111204 | 530 | ALLEN DAVID | 1730 E BELT PARIS TX 75460 |
| 111205 | 531 | ALLEN RICHARDSON MAX W JR | 4300 DONAHUE ST PARIS TX 75460 |
| 111206 | 532 | ALLEN RICHARDSON MAX W JR | 4300 DONAHUE ST PARIS TX 75460 |
| 111207 | 533 | WOLF DONALD L & SUSANA | 4414 CR 1430 BOGATA TX 75417 |


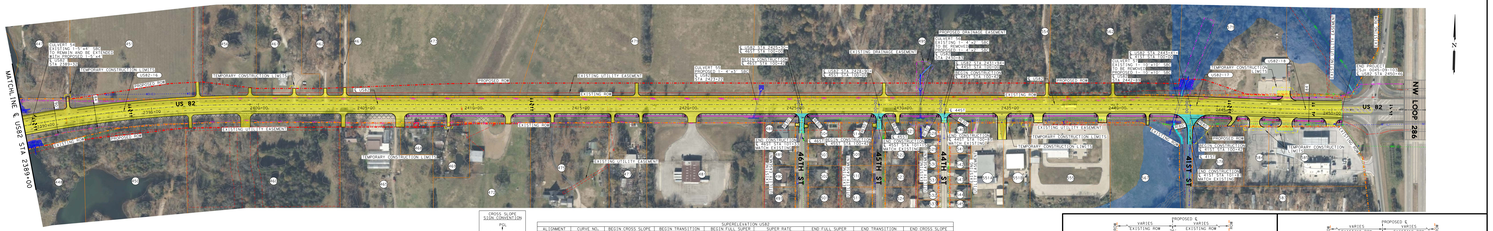
US 82
NW LOOP 286
MATCHLINE ℄ US82 STA 2389+00
EXISTING ROW
PROPOSED ROW
EXISTING CONTROLLED ACCESS
PROPOSED CONTROLLED ACCESS
EXISTING DRAINAGE EASEMENT
PROPOSED DRAINAGE EASEMENT
EXISTING UTILITY EASEMENT
EXISTING ROW EASEMENT
PROPOSED BRIDGE STRUCTURE
PROPOSED WALL STRUCTURE
PROPOSED SHARED USE PATH
100-YEAR FLOODPLAIN
JURISDICTIONAL STREAM (FIELD)
JURISDICTIONAL STREAM (AERIAL)
JURISDICTIONAL POND (FIELD)
JURISDICTIONAL POND (AERIAL)
JURISDICTIONAL WETLAND (FIELD)
JURISDICTIONAL WETLAND (AERIAL)
IMPACT STRUCTURE
ROADWAY REMOVAL
RIPRAP
EXISTING FLASHING BEACON
PROPOSED FLASHING BEACON
PARCEL NUMBER
HORIZONTAL CURVE ID
4th ST
5th ST
