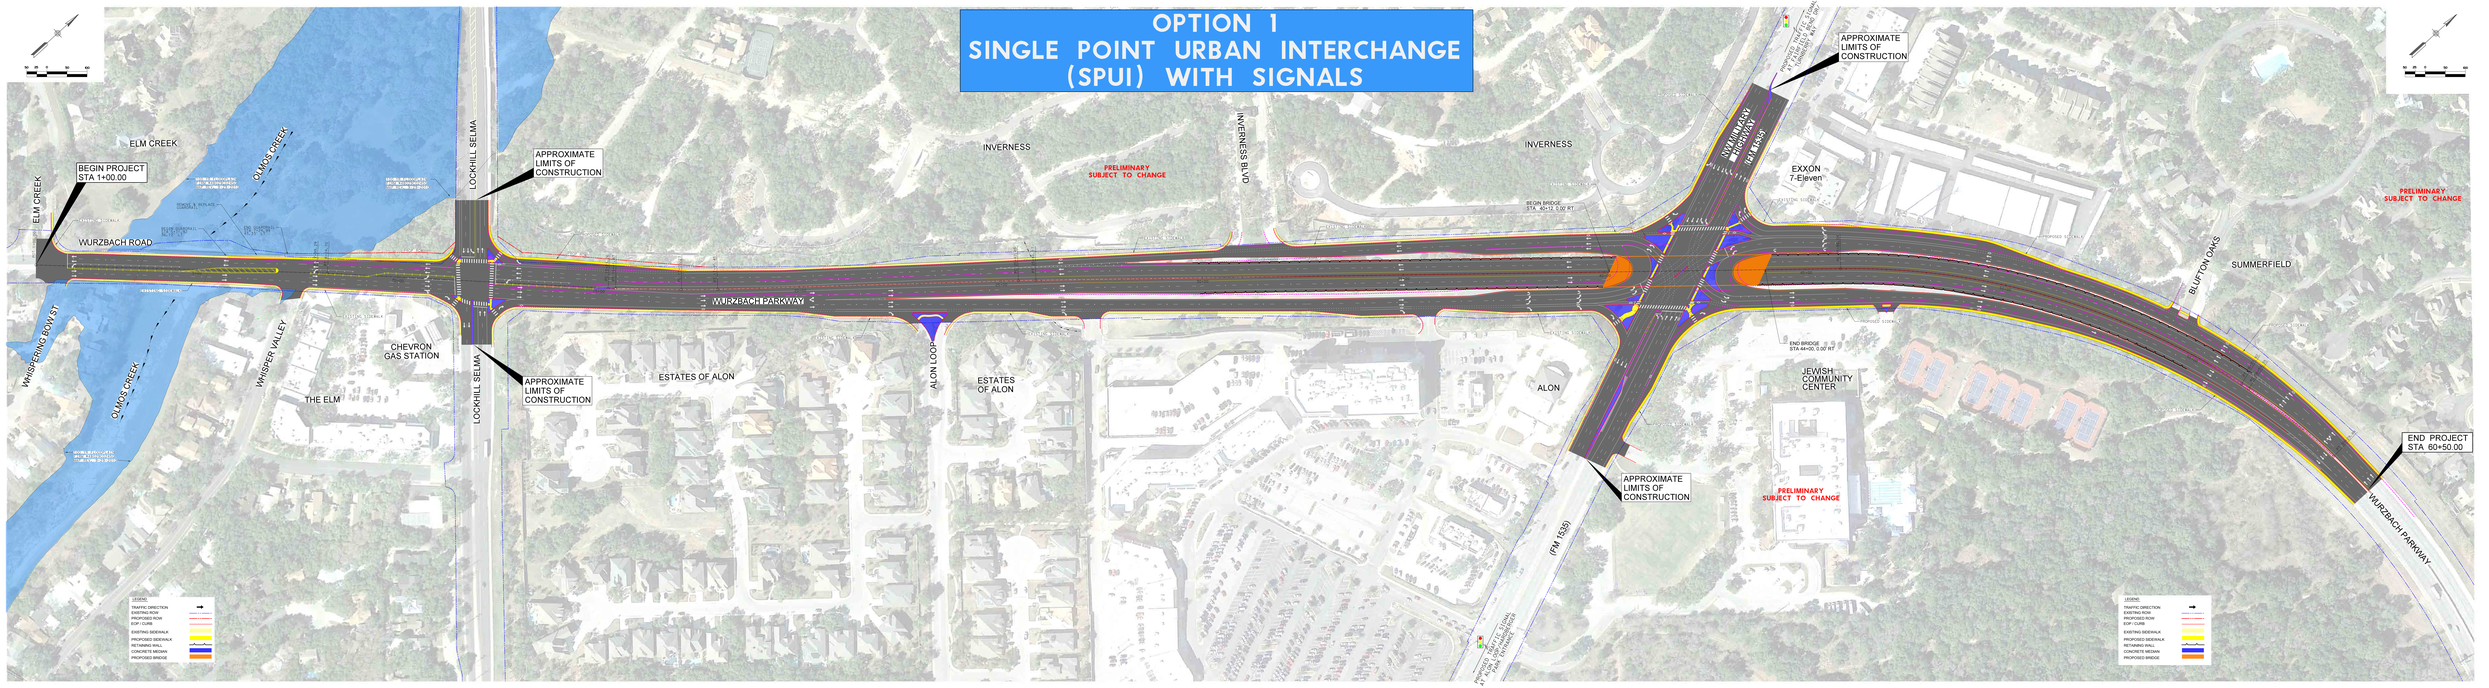
OPTION 1
SINGLE POINT URBAN INTERCHANGE
(SPUI) WITH SIGNALS
BEGIN PROJECT
STA 1+00.00
WURZBACH ROAD
ELM CREEK
OLMOS CREEK
LOCKHILL SELMA
APPROXIMATE
LIMITS OF
CONSTRUCTION
WHISPERING BOW ST
WHISPER VALLEY
THE ELM
CHEVRON
GAS STATION
WURZBACH PARKWAY
ESTATES OF ALON
ALON LOOP
INVERNESS
INVERNESS BLVD
PRELIMINARY
SUBJECT TO CHANGE
BEGIN BRIDGE
STA 40+12.00 RT
WURZBACH PARKWAY
NORTHBOUND
MAIN LANES
EXXON
7-Eleven
END BRIDGE
STA 44+00.00 RT
JEWISH
COMMUNITY
CENTER
ALON
(FM 1535)
BLUFFTON OAKS
SUMMERFIELD
END PROJECT
STA 60+50.00
WURZBACH PARKWAY
LEGEND
TRAFFIC DIRECTION
EXISTING ROW
PROPOSED ROW
EOP / CURB
EXISTING SIDEWALK
PROPOSED SIDEWALK
RETAINING WALL
CONCRETE MEDIAN
PROPOSED BRIDGE