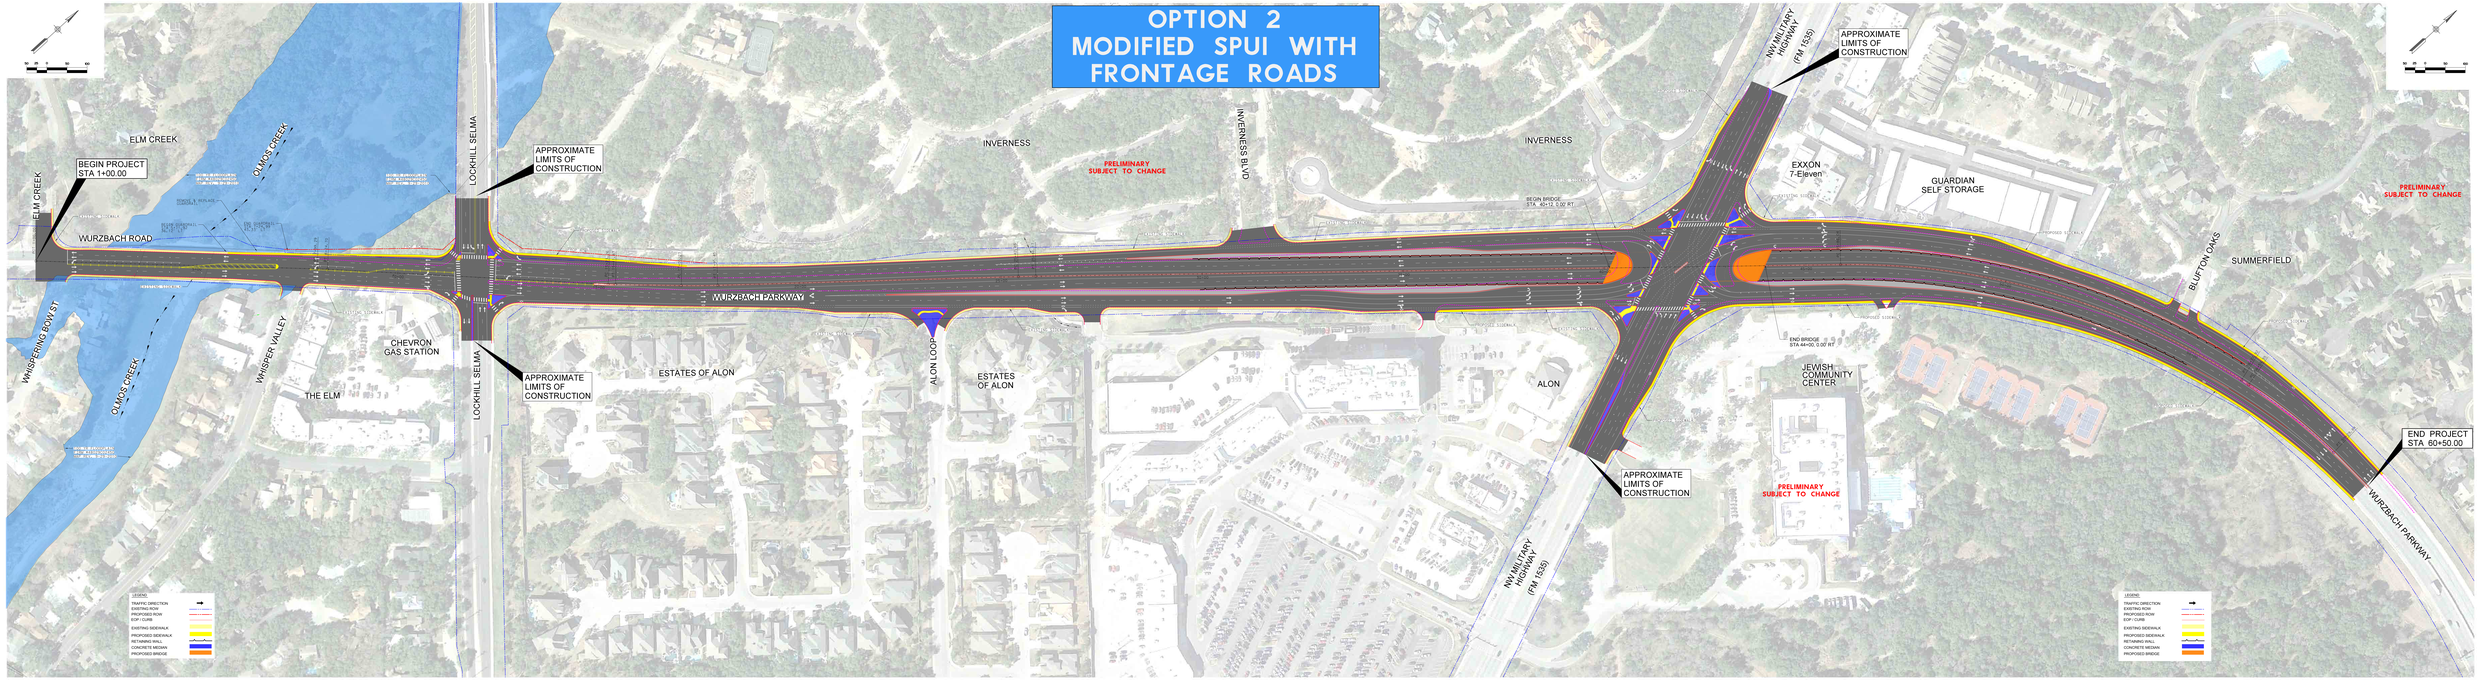
OPTION 2
MODIFIED SPUI WITH
FRONTAGE ROADS
BEGIN PROJECT
STA 1+00.00
ELM CREEK
OLMOS CREEK
WURZBACH ROAD
LOCKHILL SELMA
APPROXIMATE
LIMITS OF
CONSTRUCTION
INVERNESS
INVERNESS BLVD
PRELIMINARY
SUBJECT TO CHANGE
NW MILITARY
HIGHWAY
(FM 1535)
EXXON
7-Eleven
GUARDIAN
SELF STORAGE
BEGIN BRIDGE
STA 40+12.00 RT
WURZBACH PARKWAY
BLUFFTON OAKS
SUMMERFIELD
WHISPERING BOW ST
WHISPER VALLEY
THE ELM
CHEVRON
GAS STATION
ESTATES OF ALON
ALON LOOP
ALON
END BRIDGE
STA 44+00.00 RT
JEWISH
COMMUNITY
CENTER
END PROJECT
STA 60+50.00
LEGEND
TRAFFIC DIRECTION
EXISTING ROW
PROPOSED ROW
EOP / CURB
EXISTING SIDEWALK
PROPOSED SIDEWALK
RETAINING WALL
CONCRETE MEDIAN
PROPOSED BRIDGE