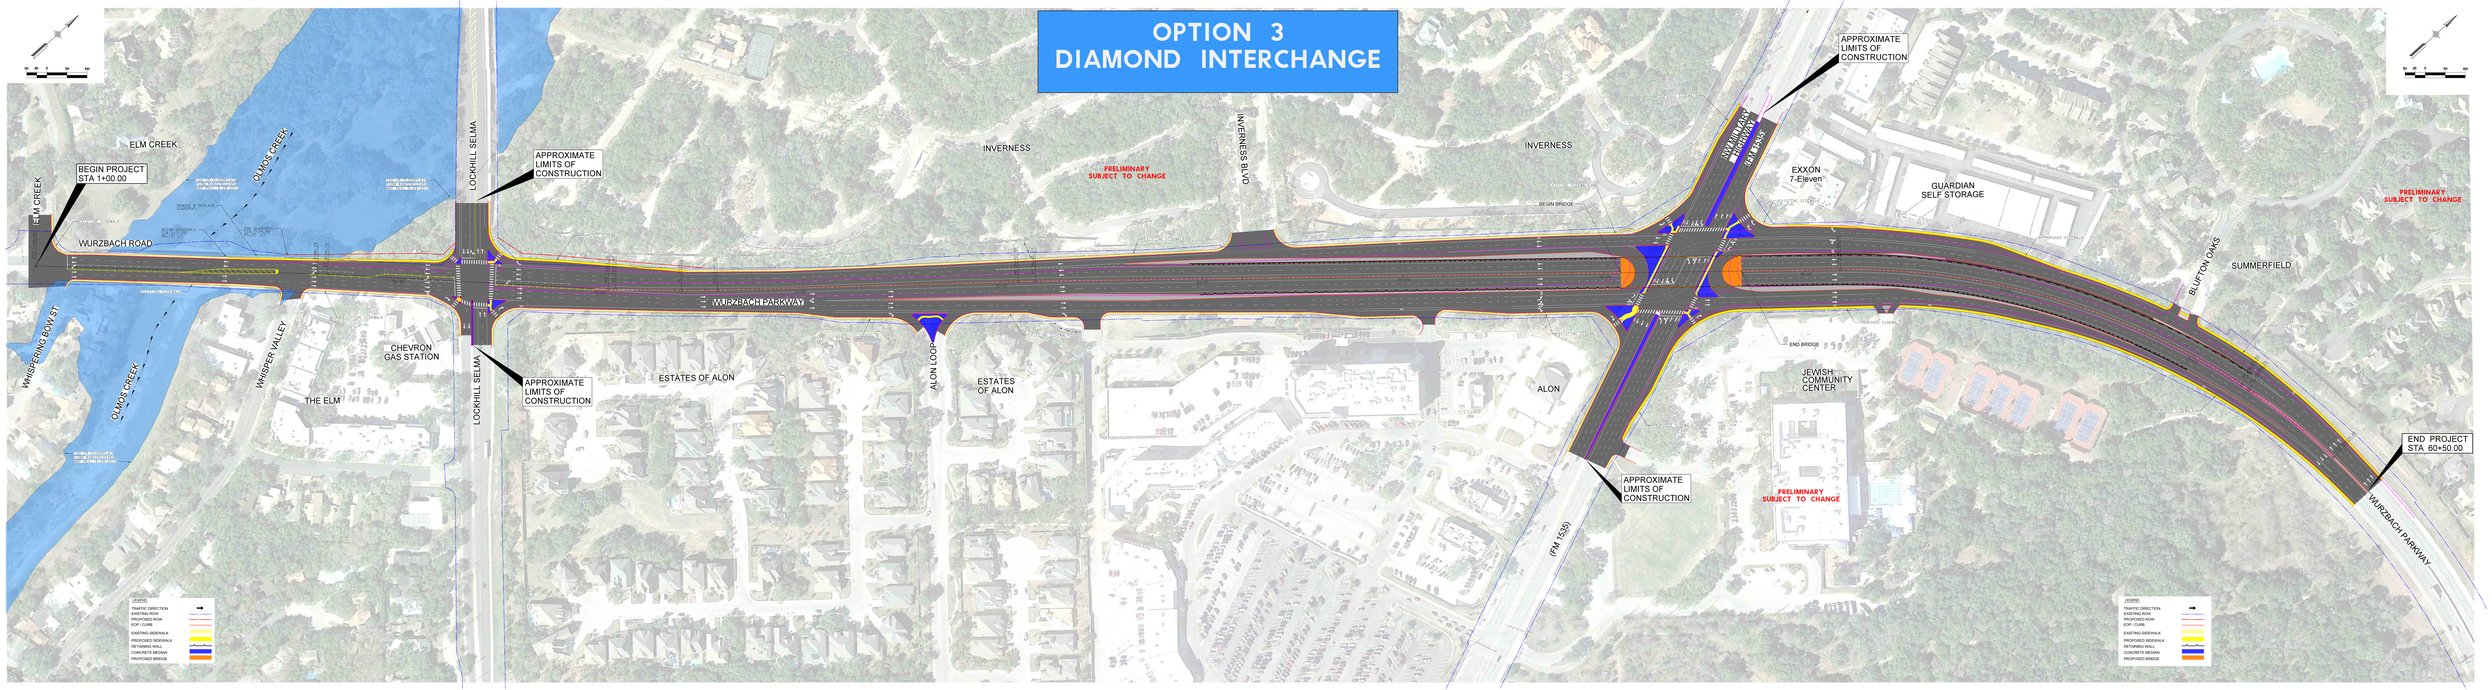
OPTION 3
DIAMOND INTERCHANGE
BEGIN PROJECT
STA 1+00.00
ELM CREEK
OLMOS CREEK
WURZBACH ROAD
LOCKHILL SELMA
APPROXIMATE
LIMITS OF
CONSTRUCTION
INVERNESS
PRELIMINARY
SUBJECT TO CHANGE
INVERNESS BLVD
WURZBACH PARKWAY
WHISPERING BOW ST
WHISPER VALLEY
CHEVRON
GAS STATION
THE ELM
ESTATES OF ALON
ALON LOOP
ALON
EXXON
7-Eleven
GUARDIAN
SELF STORAGE
BLUFFTON OAKS
SUMMERFIELD
JEWISH
COMMUNITY
CENTER
(FM 1535)
END PROJECT
STA 60+50.00
LEGEND
TRAFFIC DIRECTION
EXISTING ROW
PROPOSED ROW
EOP / CURB
EXISTING SIDEWALK
PROPOSED SIDEWALK
RETAINING WALL
CONCRETE MEDIAN
PROPOSED BRIDGE