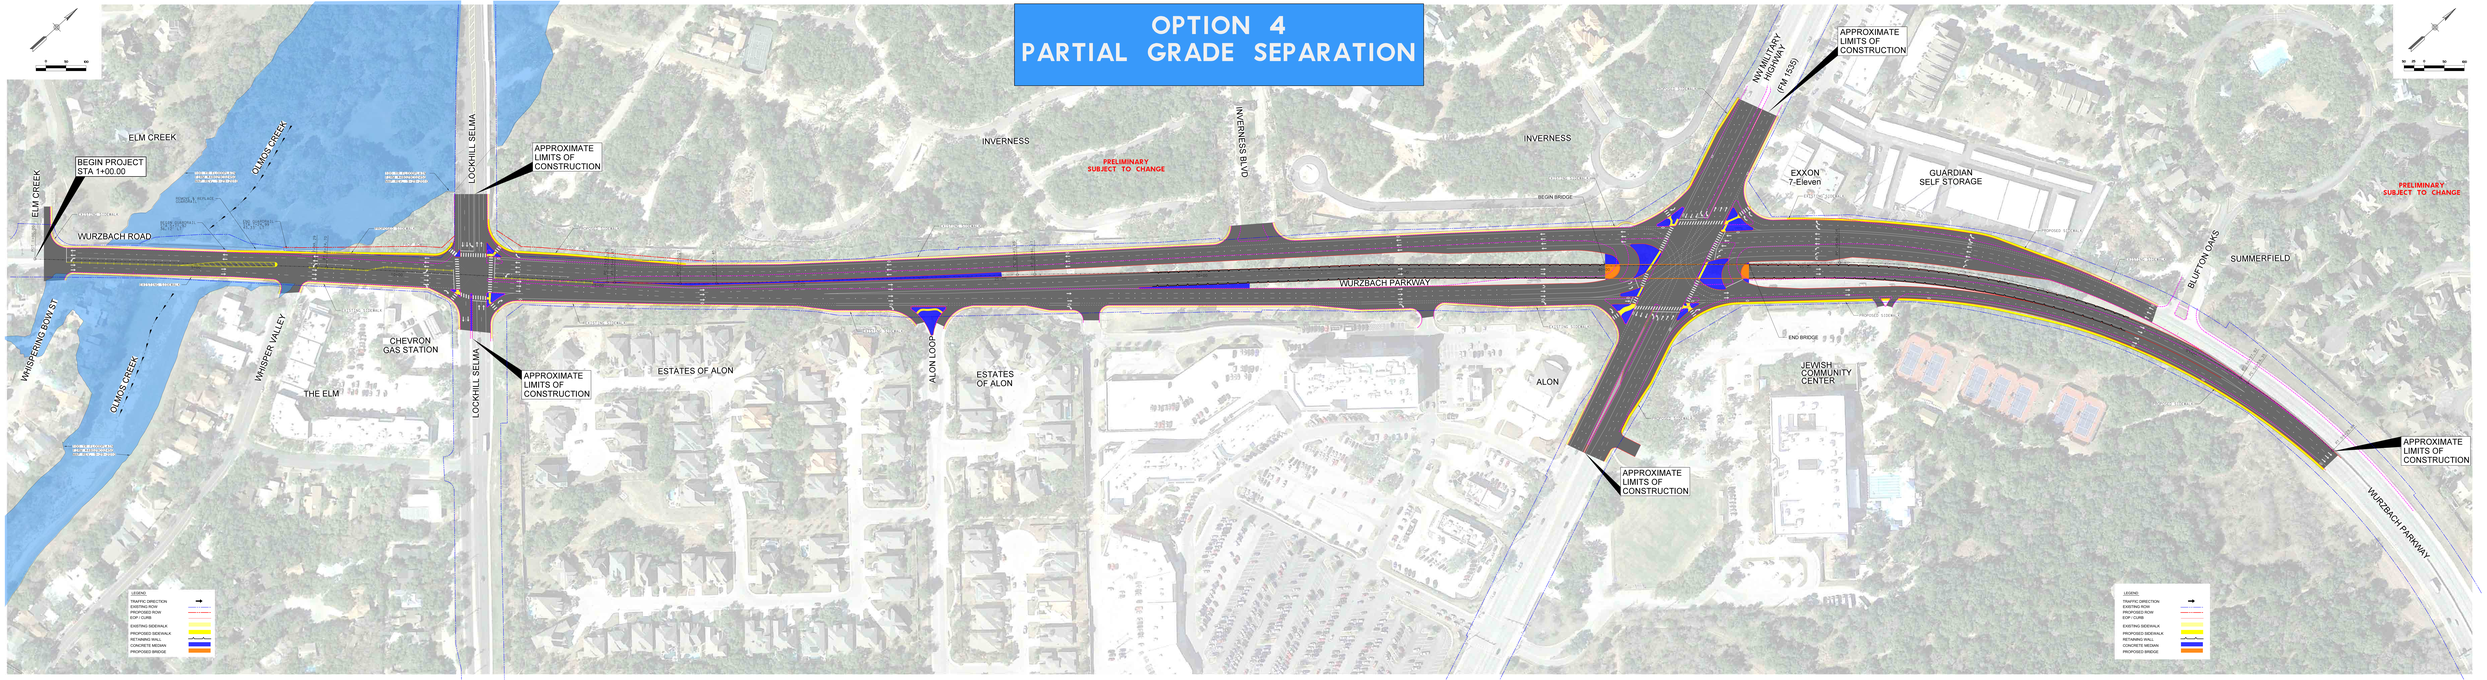
OPTION 4
PARTIAL GRADE SEPARATION
BEGIN PROJECT
STA 1+00.00
ELM CREEK
OLMOS CREEK
WURZBACH ROAD
LOCKHILL SELMA
APPROXIMATE
LIMITS OF
CONSTRUCTION
INVERNESS
INVERNESS BLVD
PRELIMINARY
SUBJECT TO CHANGE
WURZBACH PARKWAY
NW MILITARY
HIGHWAY
(FM 1535)
EXXON
7-Eleven
GUARDIAN
SELF STORAGE
BLUFFTON OAKS
SUMMERFIELD
WHISPERING BOW ST
WHISPER VALLEY
THE ELM
CHEVRON
GAS STATION
ESTATES OF ALON
ALON LOOP
ALON
JEWISH
COMMUNITY
CENTER
BEGIN BRIDGE
END BRIDGE
LEGEND
TRAFFIC DIRECTION
EXISTING ROW
PROPOSED ROW
EOP / CURB
EXISTING SIDEWALK
PROPOSED SIDEWALK
RETAINING WALL
CONCRETE MEDIAN
PROPOSED BRIDGE