US 281 Hamilton Truck/Relief Route Feasibility Study

Build Alternative Alignment Concepts

Estudio de Factibilidad de la Ruta de Camion/Alivio de US 281 Hamilton > Construir Conceptos Alternativos de Alineación

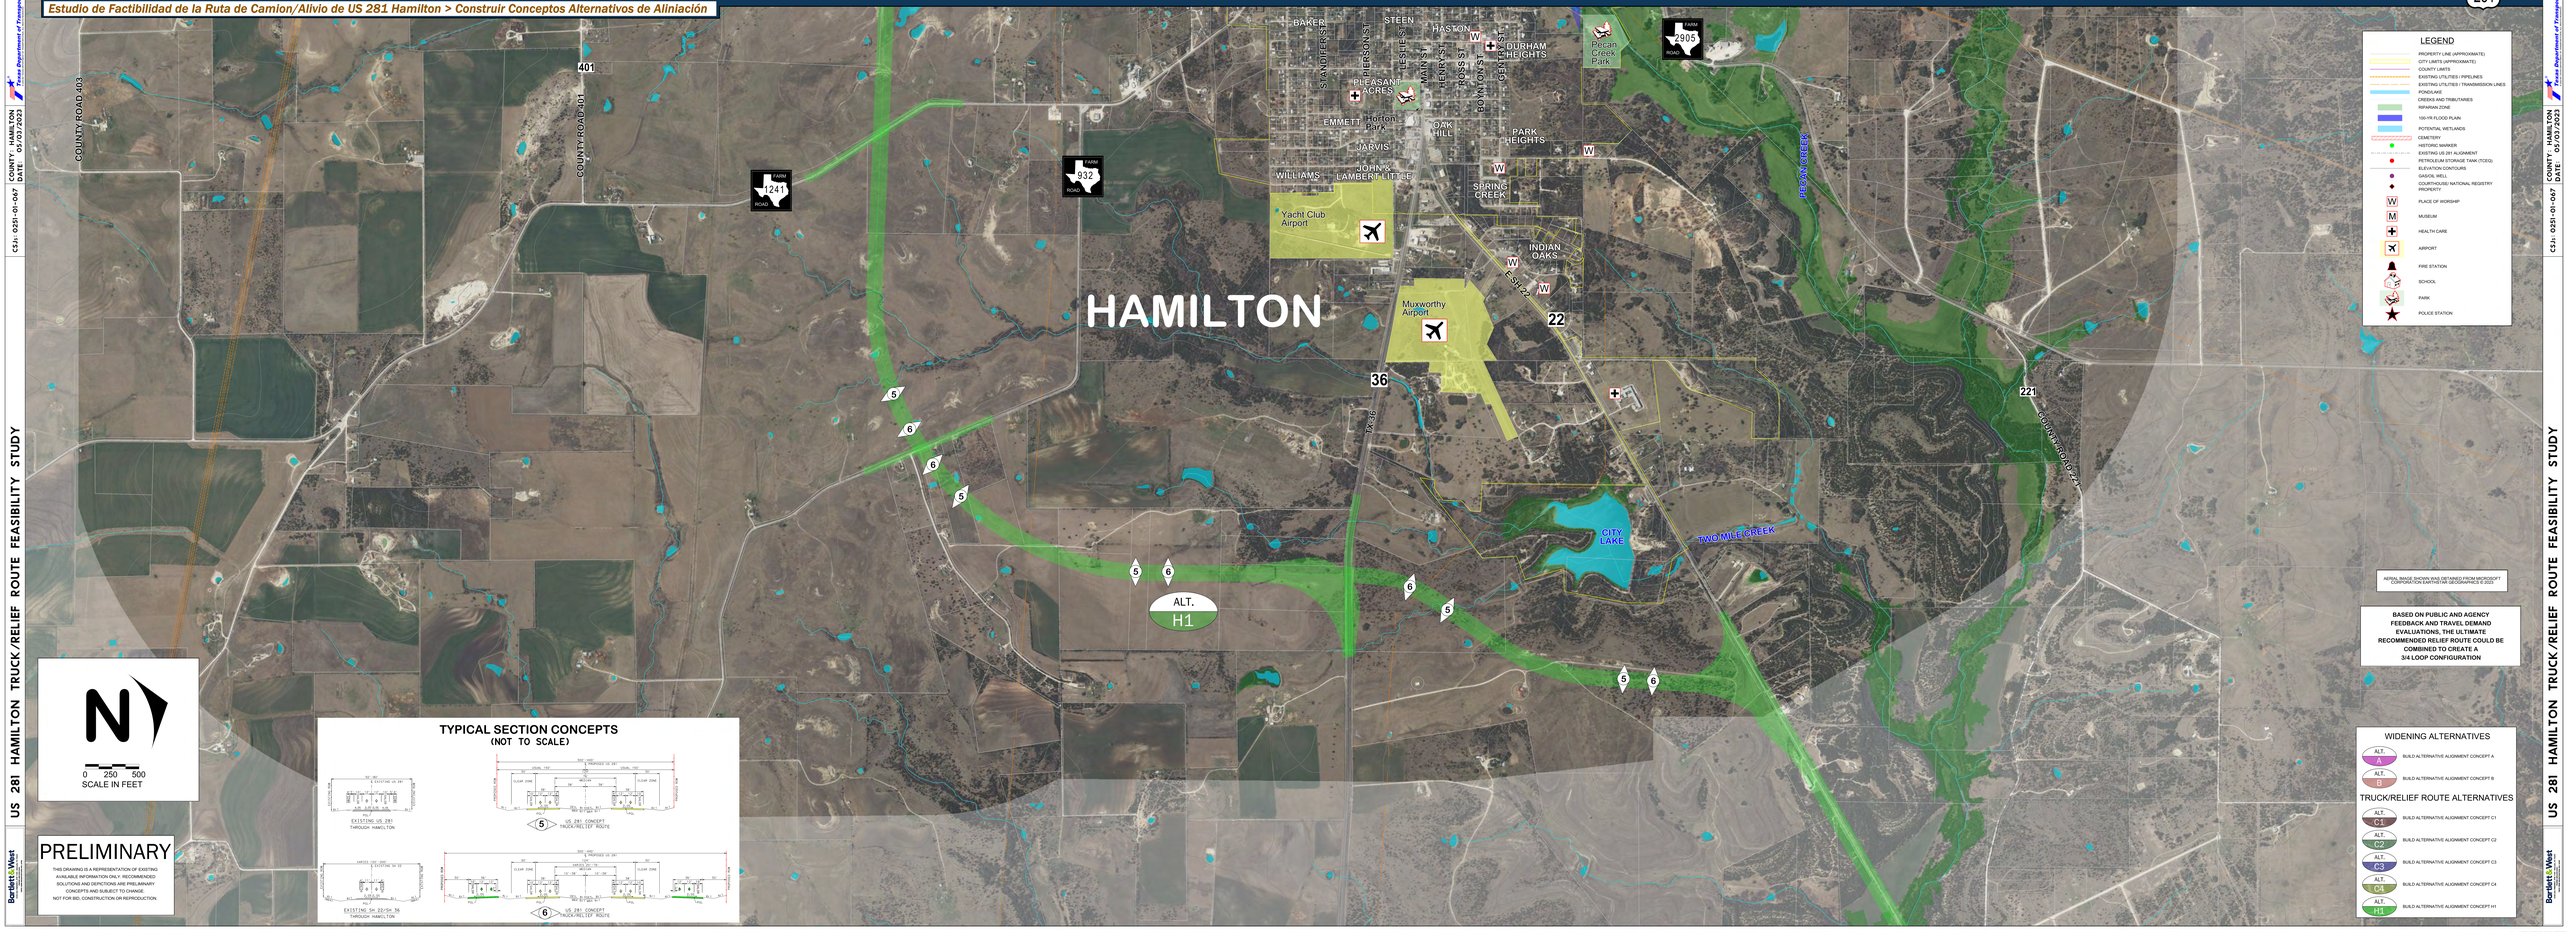

PRELIMINARY

THIS DRAWING IS A REPRESENTATION OF EXISTING AVAILABLE INFORMATION ONLY. RECOMMENDED SOLUTIONS AND DEPICTIONS ARE PRELIMINARY CONCEPTS AND SUBJECT TO CHANGE. NOT FOR BID, CONSTRUCTION OR REPRODUCTION.

AERIAL IMAGE SHOWN WAS OBTAINED FROM MICROSOFT CORPORATION EARTH FOR GEOGRAPHICS © 2023

BASED ON PUBLIC AND AGENCY FEEDBACK AND TRAVEL DEMAND EVALUATIONS, THE ULTIMATE RECOMMENDED RELIEF ROUTE COULD BE COMBINED TO CREATE A 3/4 LOOP CONFIGURATION

WIDENING ALTERNATIVES

- ALT. A — BUILD ALTERNATIVE ALIGNMENT CONCEPT A
- ALT. B — BUILD ALTERNATIVE ALIGNMENT CONCEPT B

TRUCK/RELIEF ROUTE ALTERNATIVES

- ALT. C1 — BUILD ALTERNATIVE ALIGNMENT CONCEPT C1
- ALT. C2 — BUILD ALTERNATIVE ALIGNMENT CONCEPT C2
- ALT. C3 — BUILD ALTERNATIVE ALIGNMENT CONCEPT C3
- ALT. C4 — BUILD ALTERNATIVE ALIGNMENT CONCEPT C4
- ALT. H1 — BUILD ALTERNATIVE ALIGNMENT CONCEPT H1

COUNTY - HAMILTON
DATE: 05/03/2023
CSJs: 0231-01-047

US 281 HAMILTON TRUCK/RELIEF ROUTE FEASIBILITY STUDY

Texas Department of Transportation

Bartlett & West