US 281 Hamilton Truck/Relief Route Feasibility Study

Recommended Build Alternative Alignment

Estudio de Factibilidad de la Ruta de Camion/Alivio de US 281 Hamilton > Construir Recomendados Alternativos de Alineación

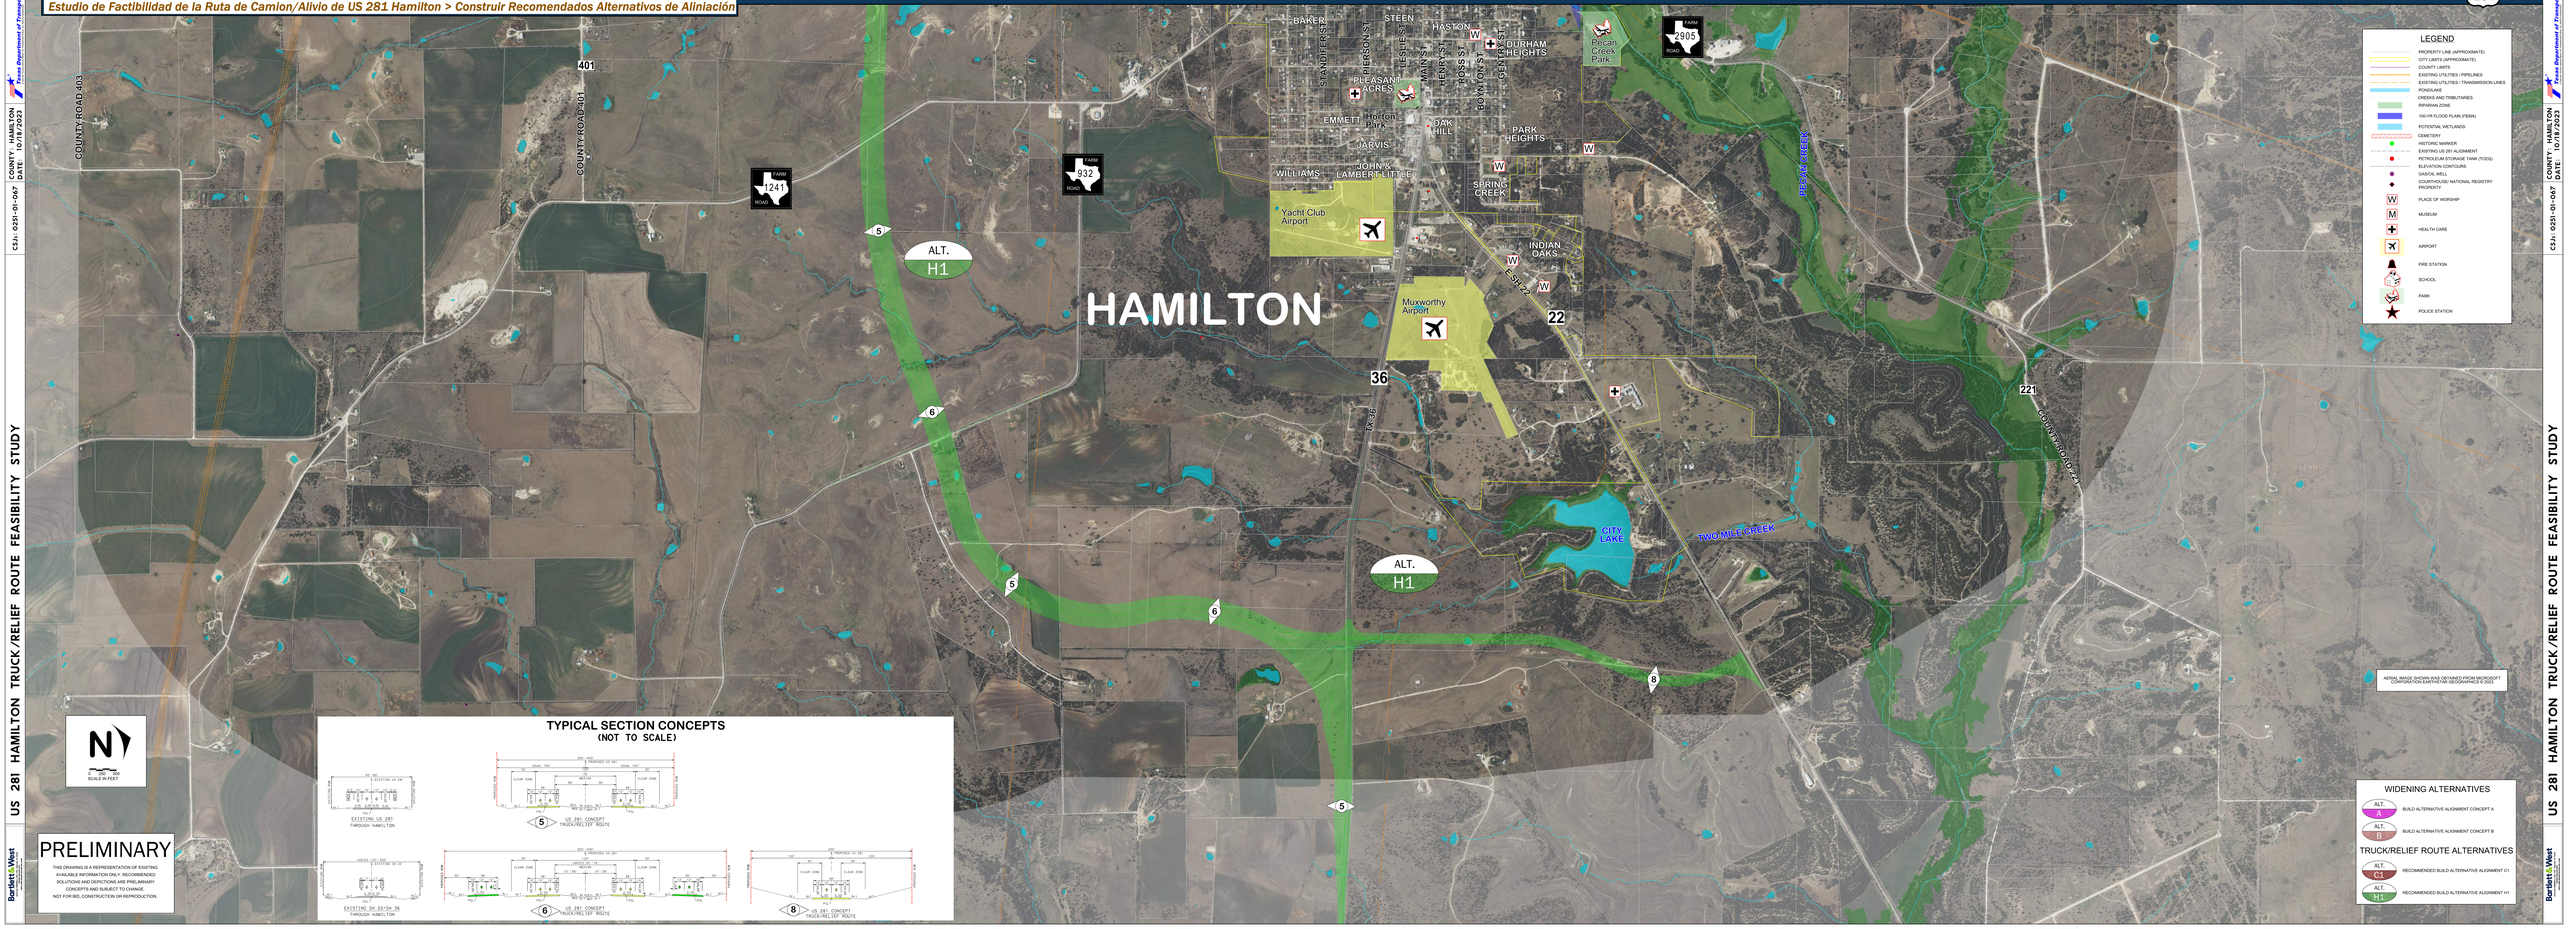

COUNTY : HAMILTON
DATE : 01/18/2023

C31: 023-01-047

US 281 HAMILTON TRUCK/RELIEF ROUTE FEASIBILITY STUDY

Texas Department of Transportation

Bartlett West

LEGEND

- PROPERTY LINE (APPROXIMATE)
- CITY LIMITS (APPROXIMATE)
- COUNTY LIMITS
- EXISTING UTILITIES / PIPELINES
- EXISTING UTILITIES / TRANSMISSION LINES
- PONDS/LAKE
- CREEKS AND TRIBUTARIES
- RIPARIAN ZONE
- 100-YR FLOOD PLAIN (FEMA)
- POTENTIAL WETLANDS
- CEMETERY
- HISTORIC MARKER
- EXISTING US 281 ALIGNMENT
- PETROLEUM STORAGE TANK (TCEQ)
- ELEVATION CONTOURS
- GASOIL WELL
- COURTHOUSE/ NATIONAL REGISTRY PROPERTY
- PLACE OF WORSHIP
- MUSEUM
- HEALTH CARE
- AIRPORT
- FIRE STATION
- SCHOOL
- PARK
- POLICE STATION

WIDENING ALTERNATIVES

- ALT. A — BUILD ALTERNATIVE ALIGNMENT CONCEPT A
- ALT. B — BUILD ALTERNATIVE ALIGNMENT CONCEPT B

TRUCK/RELIEF ROUTE ALTERNATIVES

- ALT. C1 — RECOMMENDED BUILD ALTERNATIVE ALIGNMENT C1
- ALT. H1 — RECOMMENDED BUILD ALTERNATIVE ALIGNMENT H1

SCALE IN FEET

TYPICAL SECTION CONCEPTS
(NOT TO SCALE)

PRELIMINARY

THIS DRAWING IS A REPRESENTATION OF EXISTING AVAILABLE INFORMATION ONLY. RECOMMENDED SOLUTIONS AND DEPICTIONS ARE PRELIMINARY. CONCEPTS AND SUBJECT TO CHANGE. NOT FOR BID, CONSTRUCTION OR REPRODUCTION.

AERIAL IMAGE SHOWN WAS OBTAINED FROM MICROSOFT CORPORATION (SWITHED NA GEOGRAPHICS © 2023