US 281 WIDENING PROJECT — Build Alternative Alignment Concepts

Proyecto de Ampliación US 281 > Construir Conceptos Alternativos de Alineación

281

Texas Department of Transportation

CSJ: 0231-01-047
COUNTY : HAMILTON
DATE: 10/19/2023

US 281 WIDENING PROJECT

Bartlett & West

PRELIMINARY

THIS DRAWING IS A REPRESENTATION OF EXISTING AVAILABLE INFORMATION ONLY. RECOMMENDED SOLUTIONS AND DEPICTIONS ARE PRELIMINARY CONCEPTS AND SUBJECT TO CHANGE. NOT FOR BID, CONSTRUCTION OR REPRODUCTION.

AERIAL IMAGE SHOWN WAS OBTAINED FROM MICROSOFT CORPORATION EARTHSTAR GEOGRAPHICS © 2022

LEGEND

- PROPERTY LINE (APPROXIMATE)
- CITY LIMITS (APPROXIMATE)
- COUNTY LIMITS
- EXISTING UTILITIES / PIPELINES
- EXISTING UTILITIES / TRANSMISSION LINES
- PONDS/LAKE
- CREEKS AND TRIBUTARIES
- RIPARIAN ZONE
- 100-YR FLOOD PLAIN (FEMA)
- POTENTIAL WETLANDS
- CEMETERY
- HISTORIC MARKER
- EXISTING US 281 ALIGNMENT
- PETROLEUM STORAGE TANK (TCEQ)
- ELEVATION CONTOURS
- GASOIL WELL
- COURTHOUSE/ NATIONAL REGISTRY PROPERTY
- PLACE OF WORSHIP
- MUSEUM
- HEALTH CARE
- AIRPORT
- FIRE STATION
- SCHOOL
- PARK
- POLICE STATION

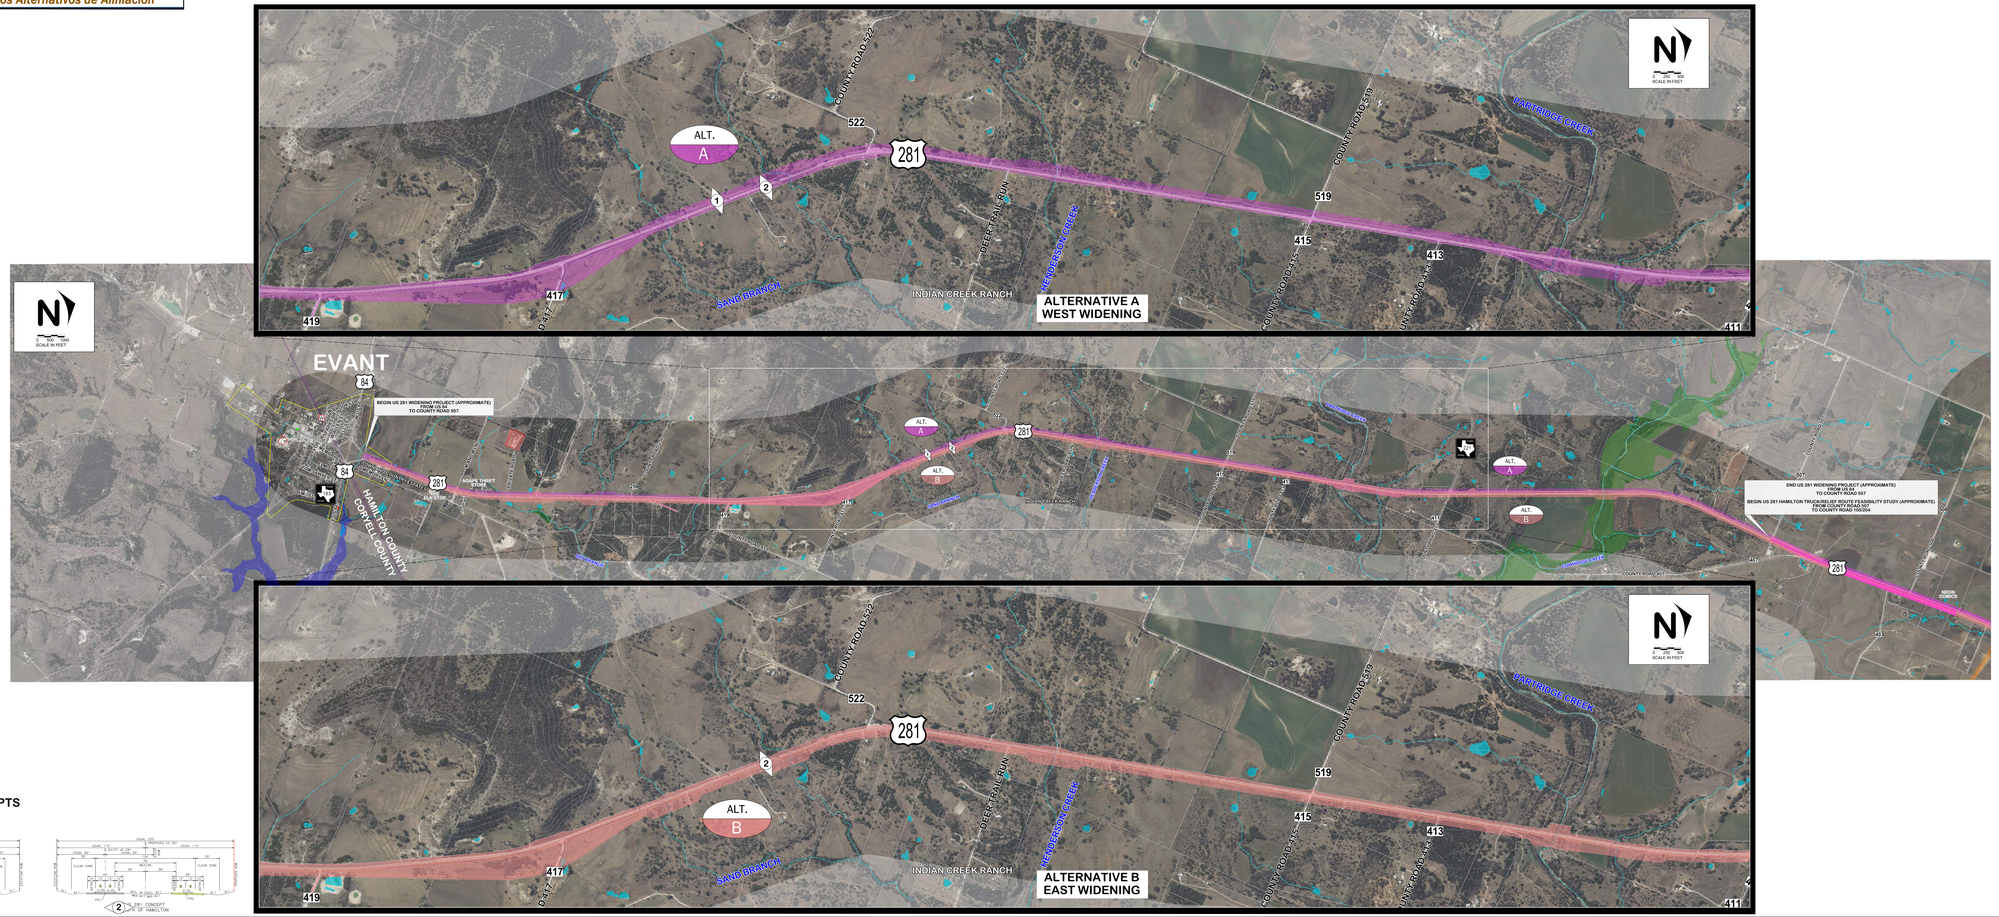

WIDENING ALTERNATIVES

- ALT. A — BUILD ALTERNATIVE ALIGNMENT CONCEPT A
- ALT. B — BUILD ALTERNATIVE ALIGNMENT CONCEPT B
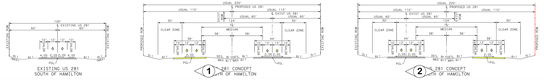
TYPICAL SECTION CONCEPTS
(NOT TO SCALE)